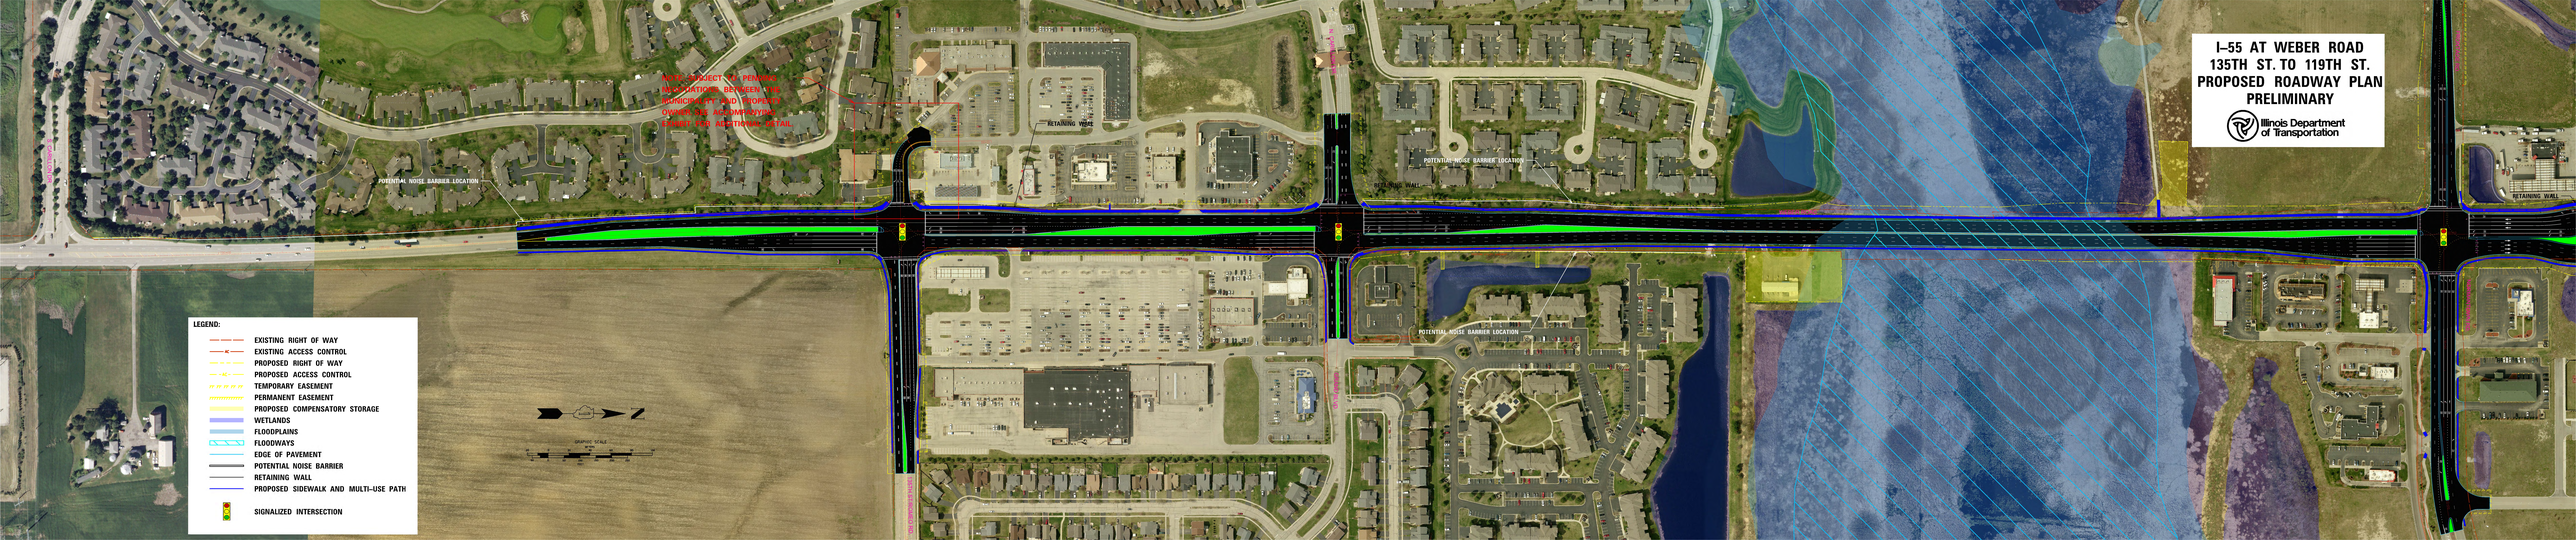
I-55 AT WEBER ROAD
135TH ST. TO 119TH ST.
PROPOSED ROADWAY PLAN
PRELIMINARY
Illinois Department of Transportation
NOTE: SUBJECT TO PENDING NEGOTIATIONS BETWEEN THE MUNICIPALITY AND PROPERTY OWNER, THE CONSTRUCTION LIMITS MAY BE EXTENDED BEYOND DETAIL
POTENTIAL NOISE BARRIER LOCATION
RETAINING WALL
LEGEND:
EXISTING RIGHT OF WAY
EXISTING ACCESS CONTROL
PROPOSED RIGHT OF WAY
PROPOSED ACCESS CONTROL
TEMPORARY EASEMENT
PERMANENT EASEMENT
PROPOSED COMPENSATORY STORAGE
WETLANDS
FLOODPLAINS
FLOODWAYS
EDGE OF PAVEMENT
POTENTIAL NOISE BARRIER
RETAINING WALL
PROPOSED SIDEWALK AND MULTI-USE PATH
SIGNALIZED INTERSECTION
GRAPHIC SCALE
400'