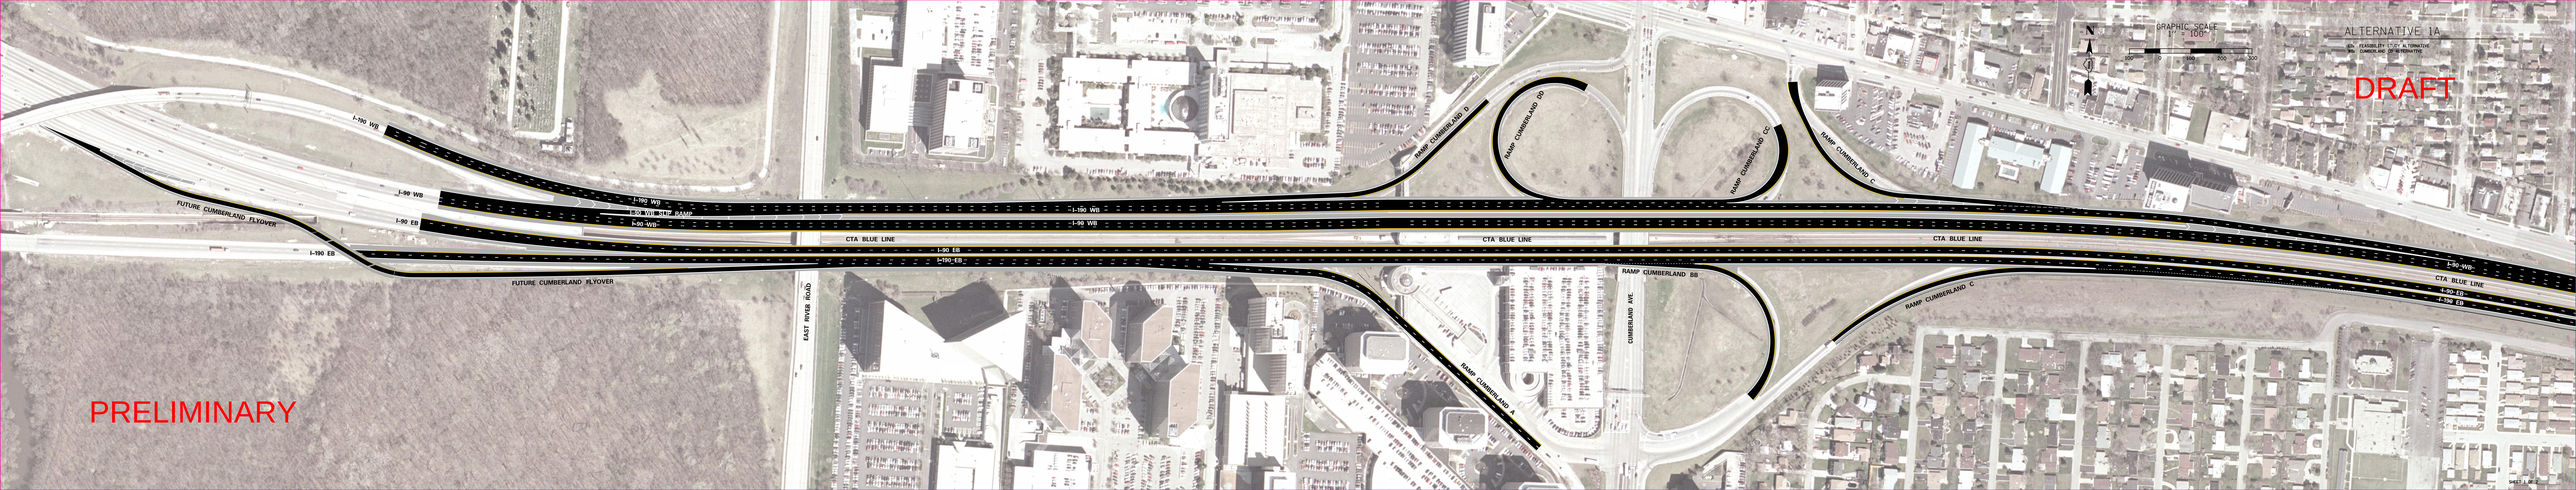
GRAPHIC SCALE
1" = 100'
0
100
200
300
N
ALTERNATIVE 1A
SDL FEASIBILITY STUDY ALTERNATIVE
CUMBERLAND DEVELOPMENT
DRAFT
PRELIMINARY
I-190 WB
I-90 WB
I-90 EB
I-190 EB
FUTURE CUMBERLAND FLYOVER
I-90 WB
I-90 WB
I-90 WB
I-90 EB
I-190 EB
I-190 WB
I-90 WB
I-90 EB
I-190 EB
I-90 WB
I-90 EB
I-90 EB
CTA BLUE LINE
CTA BLUE LINE
CTA BLUE LINE
CTA BLUE LINE
RAMP CUMBERLAND D
RAMP CUMBERLAND BD
RAMP CUMBERLAND CD
RAMP CUMBERLAND C
RAMP CUMBERLAND BB
RAMP CUMBERLAND C
RAMP CUMBERLAND A
CUMBERLAND AVE.
EAST RIVER ROAD
SHEET 1 OF 2