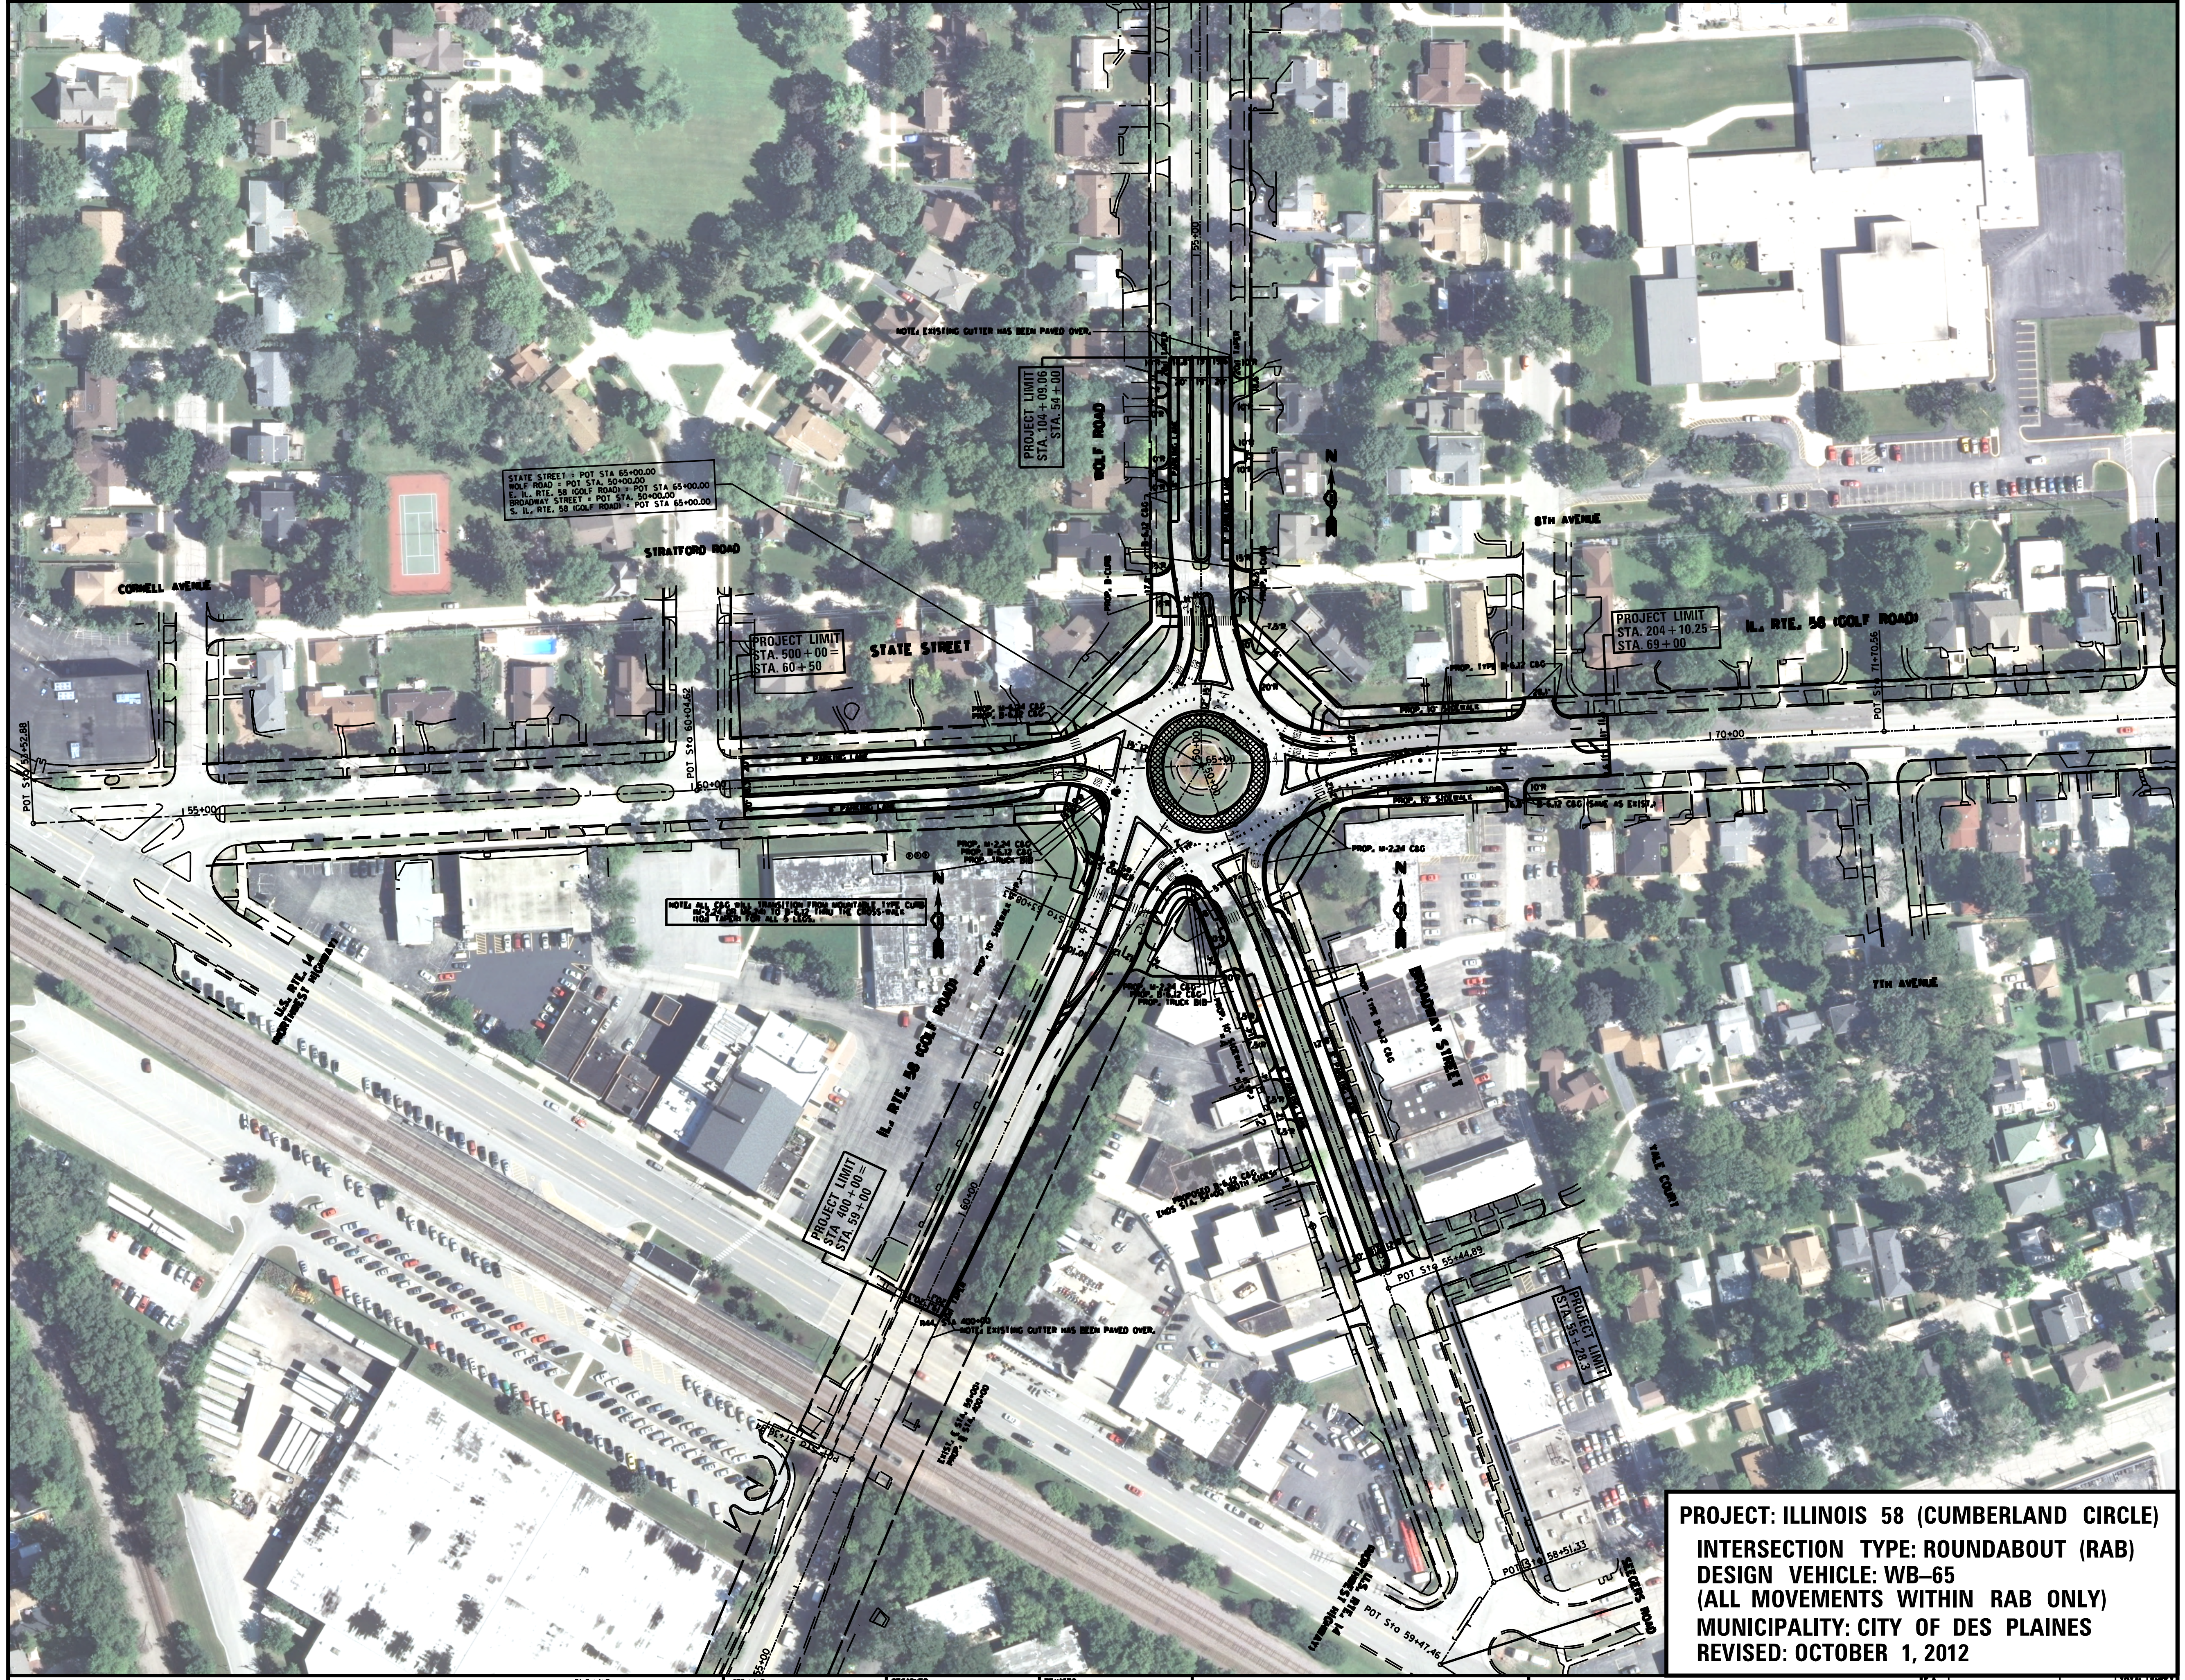

PROJECT: ILLINOIS 58 (CUMBERLAND CIRCLE)

INTERSECTION TYPE: ROUNDABOUT (RAB)
DESIGN VEHICLE: WB–65
(ALL MOVEMENTS WITHIN RAB ONLY)
MUNICIPALITY: CITY OF DES PLAINES
REVISED: OCTOBER 1, 2012

FILE NAME = c:\pw_work\pwidot\ernyjm\d0301827\P17780... Default	USER NAME = ernyjm	DESIGNED -	REVISED -
	...-Planning3.dgn	DRAWN -	REVISED -
	PLOT SCALE = 154.1388 ' / in.	CHECKED -	REVISED -
	PLOT DATE = 10/16/2012	DATE -	REVISED -

STATE OF ILLINOIS
ILLINOIS DEPARTMENT OF TRANSPORTATION

SCALE: 1 INCH = 50 FEET

SHEET OF SHEETS STA. TO STA.

F.A. RTE.	SECTION	COUNTY	TOTAL SHEETS	SHEET NO.
		CONTRACT NO.		

ILLINOIS FED. AID PROJECT

P177809-Planning3.dgn 10/16/2012 8:59:22 AM User=ernyjm