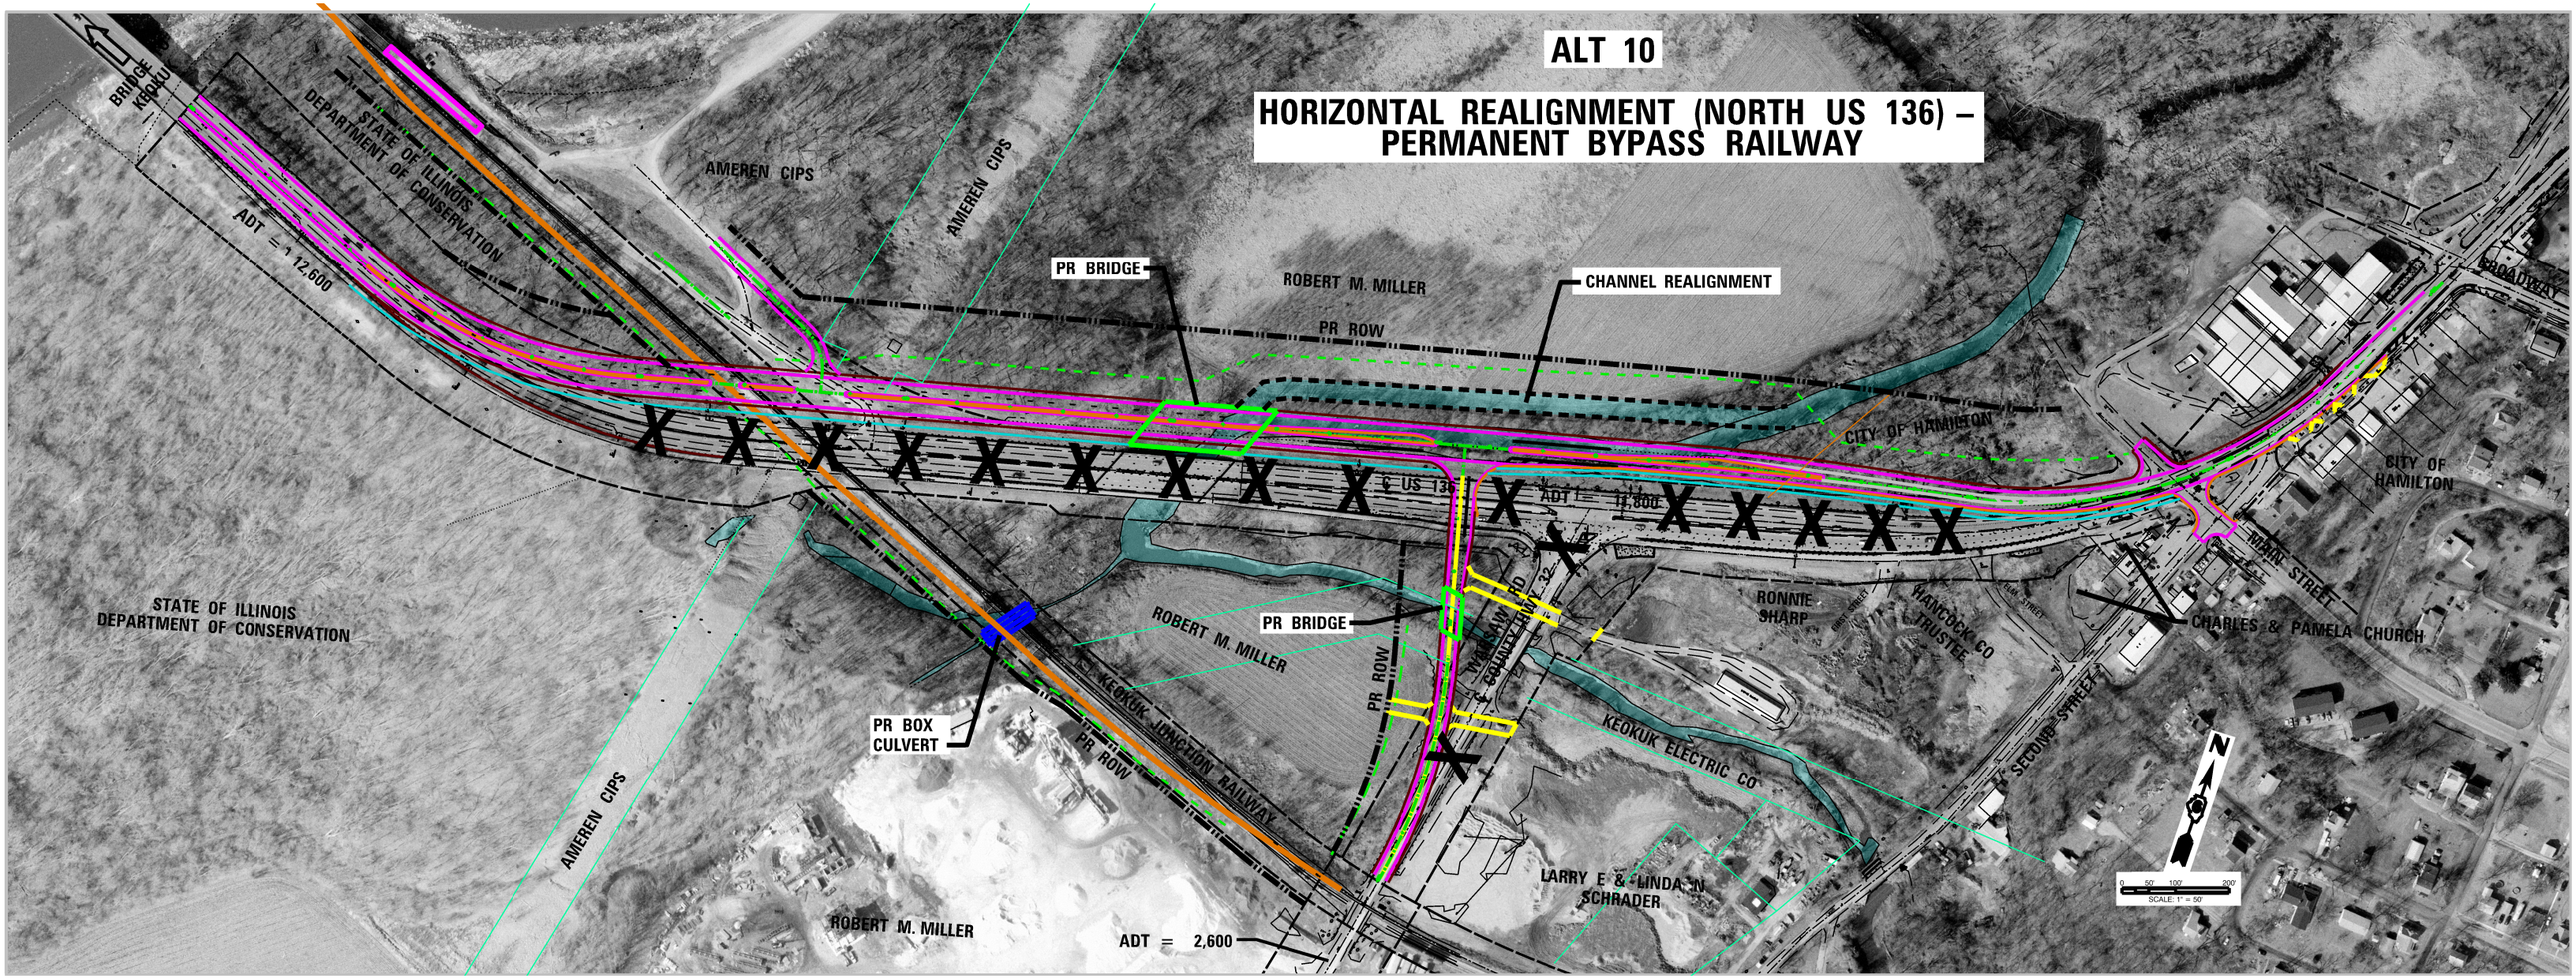
ALT 10
HORIZONTAL REALIGNMENT (NORTH US 136) – PERMANENT BYPASS RAILWAY
BRIDGE KEOKUK
STATE OF ILLINOIS DEPARTMENT OF CONSERVATION
ADT = 12,600
AMEREN CIPS
AMEREN CIPS
PR BRIDGE
ROBERT M. MILLER
PR ROW
CHANNEL REALIGNMENT
CITY OF HAMILTON
BROADWAY
CITY OF HAMILTON
℄ US 136
ADT = 11,800
STATE OF ILLINOIS DEPARTMENT OF CONSERVATION
ROBERT M. MILLER
PR BRIDGE
PR ROW
WEBSAW RD
COUNTY HWY 22
RONNIE SHARP
HANCOCK CO TRUSTEE
MAIN STREET
CHARLES & PAMELA CHURCH
PR BOX CULVERT
KEOKUK JUNCTION RAILWAY
PR ROW
KEOKUK ELECTRIC CO
SECOND STREET
AMEREN CIPS
LARRY E & LINDA N SCHRADER
ROBERT M. MILLER
ADT = 2,600
N
0 50' 100' 200'
SCALE: 1" = 50'