ROADWAY SECTION
5 - 11' LANES,
CURB AND GUTTER, AND SIDEWALK

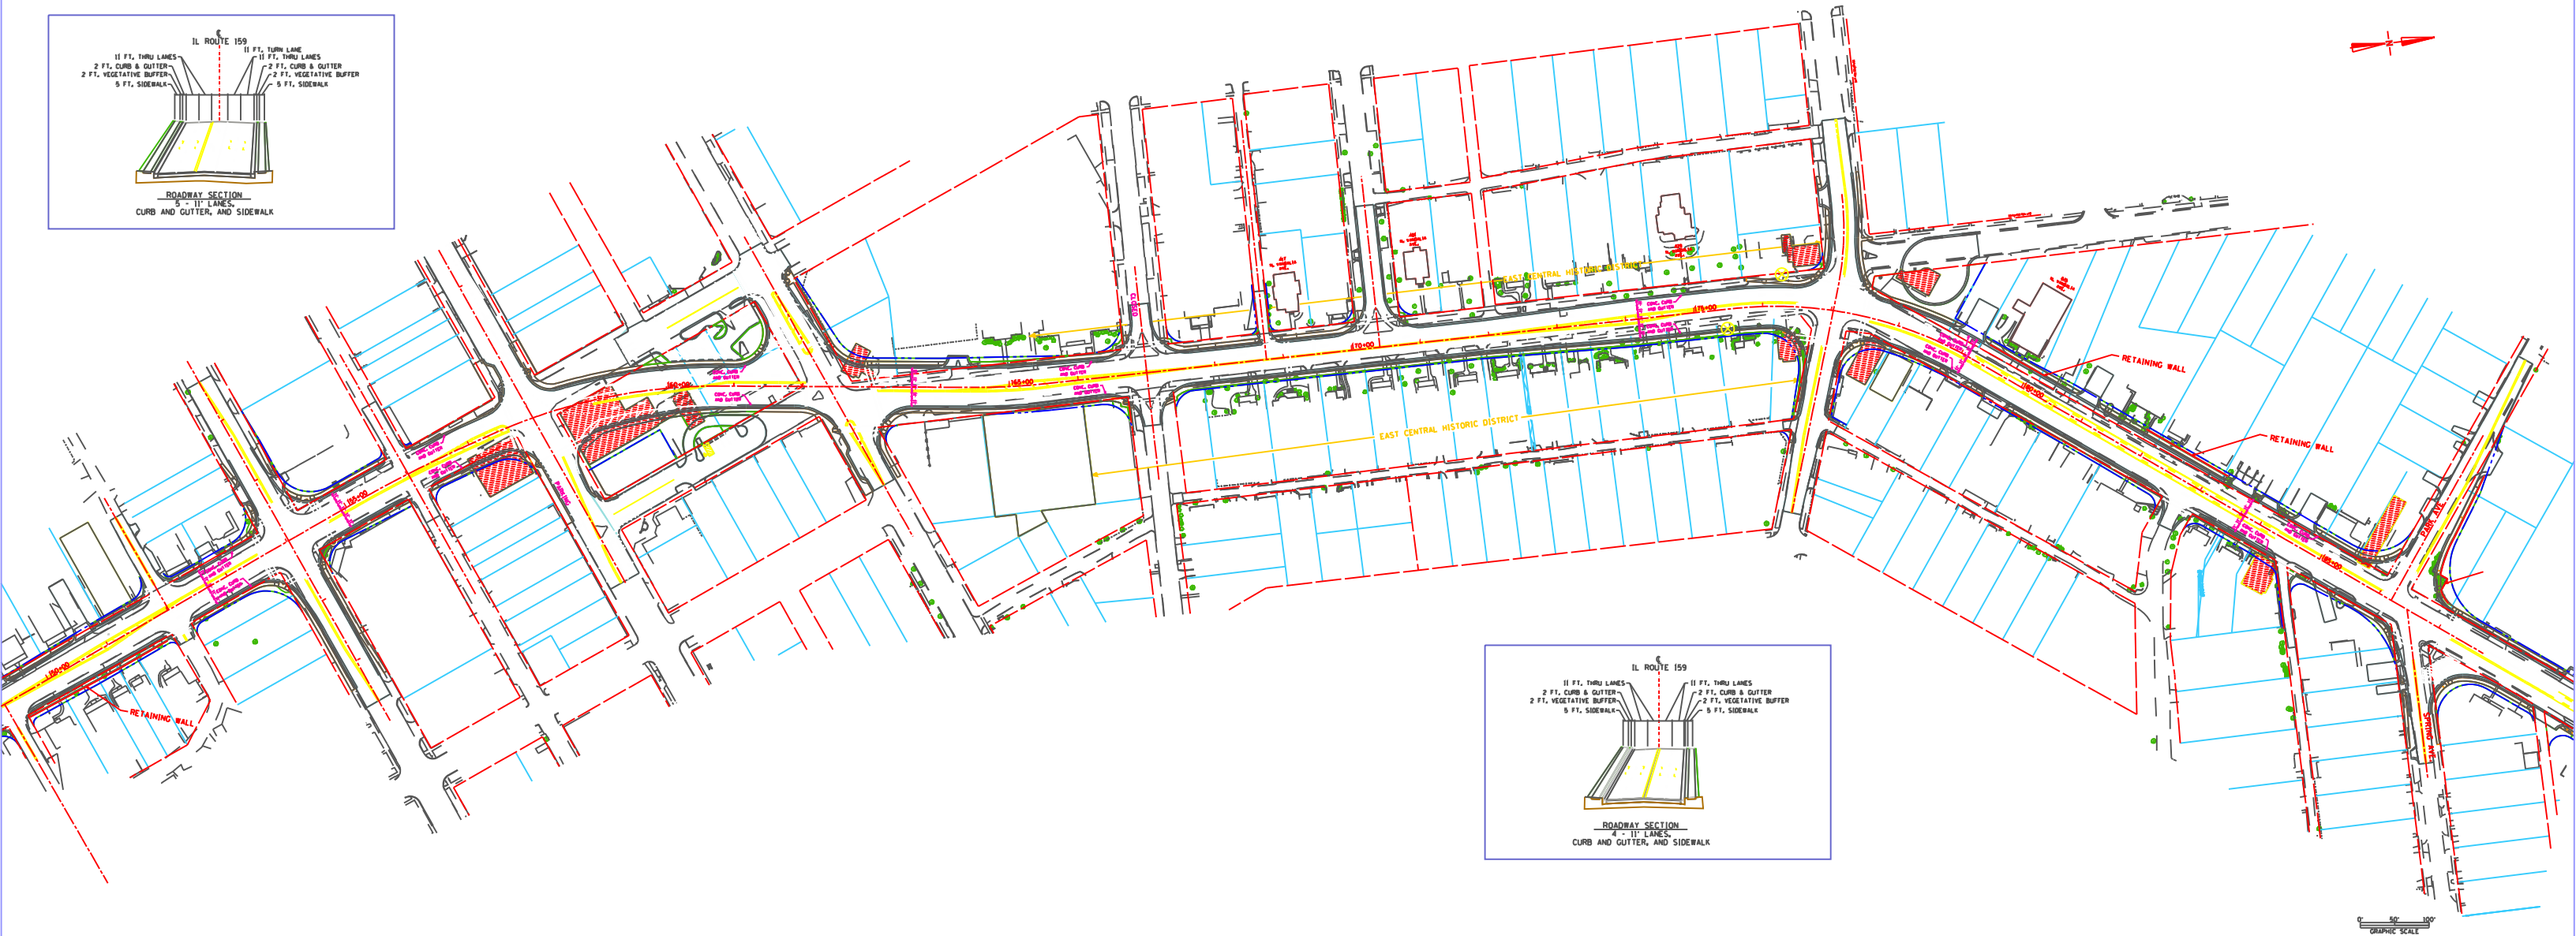

ROADWAY SECTION
4 - 11' LANES,
CURB AND GUTTER, AND SIDEWALK