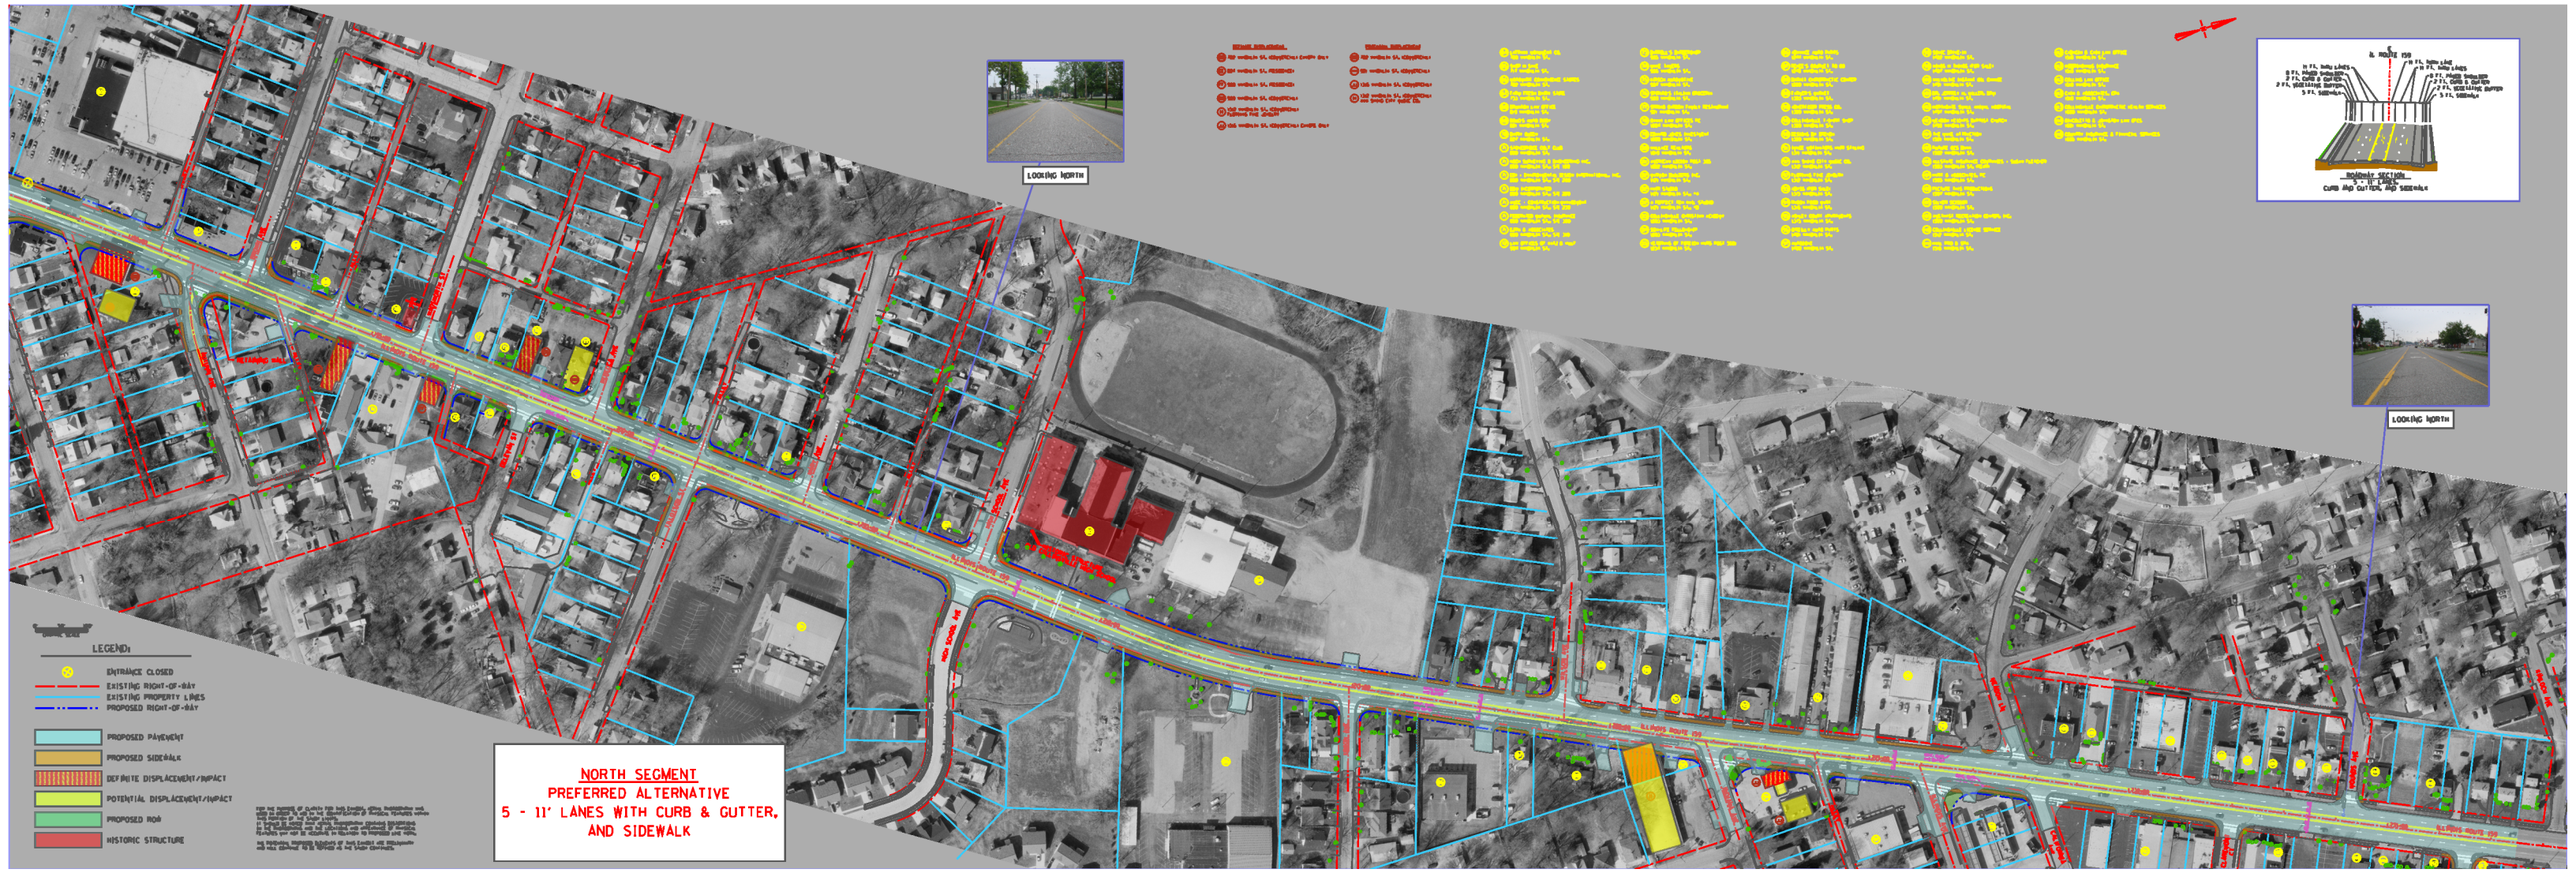
LOOKING NORTH
LOOKING NORTH
ROADWAY SECTION
5 - 11' LANES
CURB AND GUTTER, AND SIDEWALK
LEGEND:
ENTRANCE CLOSED
EXISTING RIGHT-OF-WAY
EXISTING PROPERTY LINES
PROPOSED RIGHT-OF-WAY
PROPOSED PAVEMENT
PROPOSED SIDEWALK
DEFINITE DISPLACEMENT/IMPACT
POTENTIAL DISPLACEMENT/IMPACT
PROPOSED ROW
HISTORIC STRUCTURE
NORTH SEGMENT
PREFERRED ALTERNATIVE
5 - 11' LANES WITH CURB & GUTTER,
AND SIDEWALK