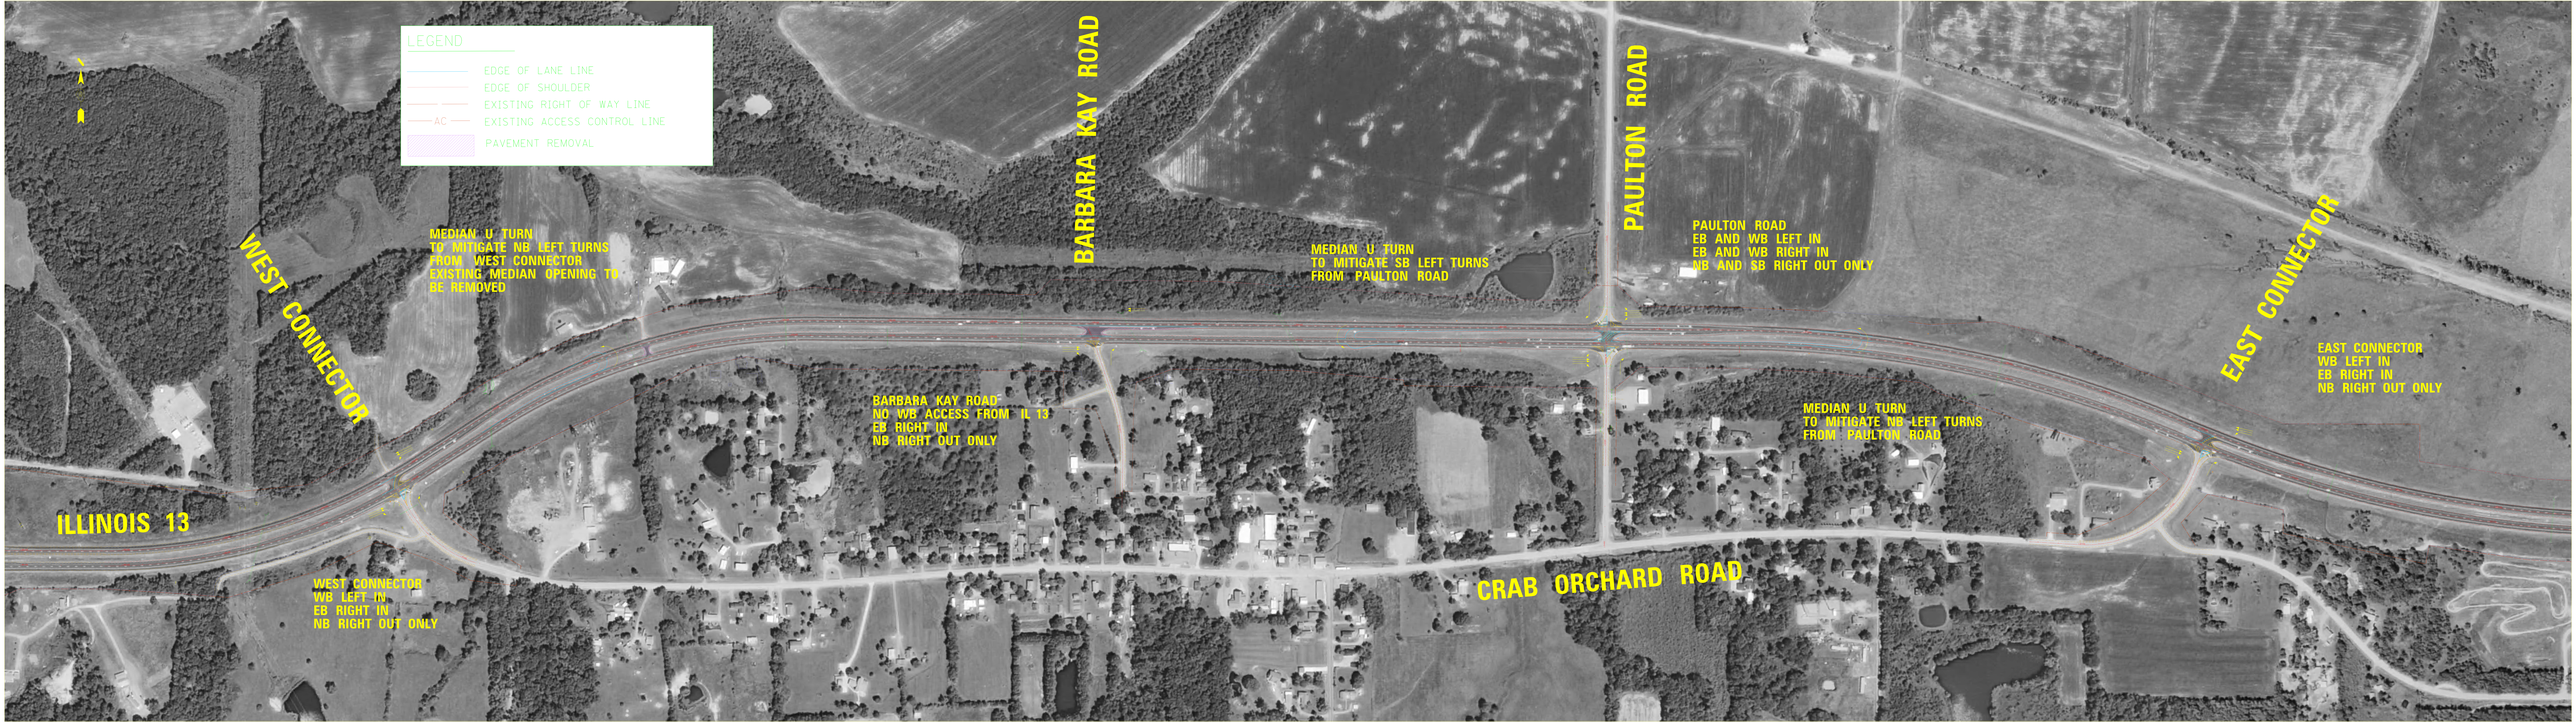
LEGEND
EDGE OF LANE LINE
EDGE OF SHOULDER
EXISTING RIGHT OF WAY LINE
AC
EXISTING ACCESS CONTROL LINE
PAVEMENT REMOVAL
WEST CONNECTOR
BARBARA KAY ROAD
PAULTON ROAD
EAST CONNECTOR
ILLINOIS 13
CRAB ORCHARD ROAD
MEDIAN U TURN
TO MITIGATE NB LEFT TURNS
FROM WEST CONNECTOR
EXISTING MEDIAN OPENING TO
BE REMOVED
MEDIAN U TURN
TO MITIGATE SB LEFT TURNS
FROM PAULTON ROAD
PAULTON ROAD
EB AND WB LEFT IN
EB AND WB RIGHT IN
NB AND SB RIGHT OUT ONLY
EAST CONNECTOR
WB LEFT IN
EB RIGHT IN
NB RIGHT OUT ONLY
BARBARA KAY ROAD
NO WB ACCESS FROM IL 13
EB RIGHT IN
NB RIGHT OUT ONLY
MEDIAN U TURN
TO MITIGATE NB LEFT TURNS
FROM PAULTON ROAD
WEST CONNECTOR
WB LEFT IN
EB RIGHT IN
NB RIGHT OUT ONLY