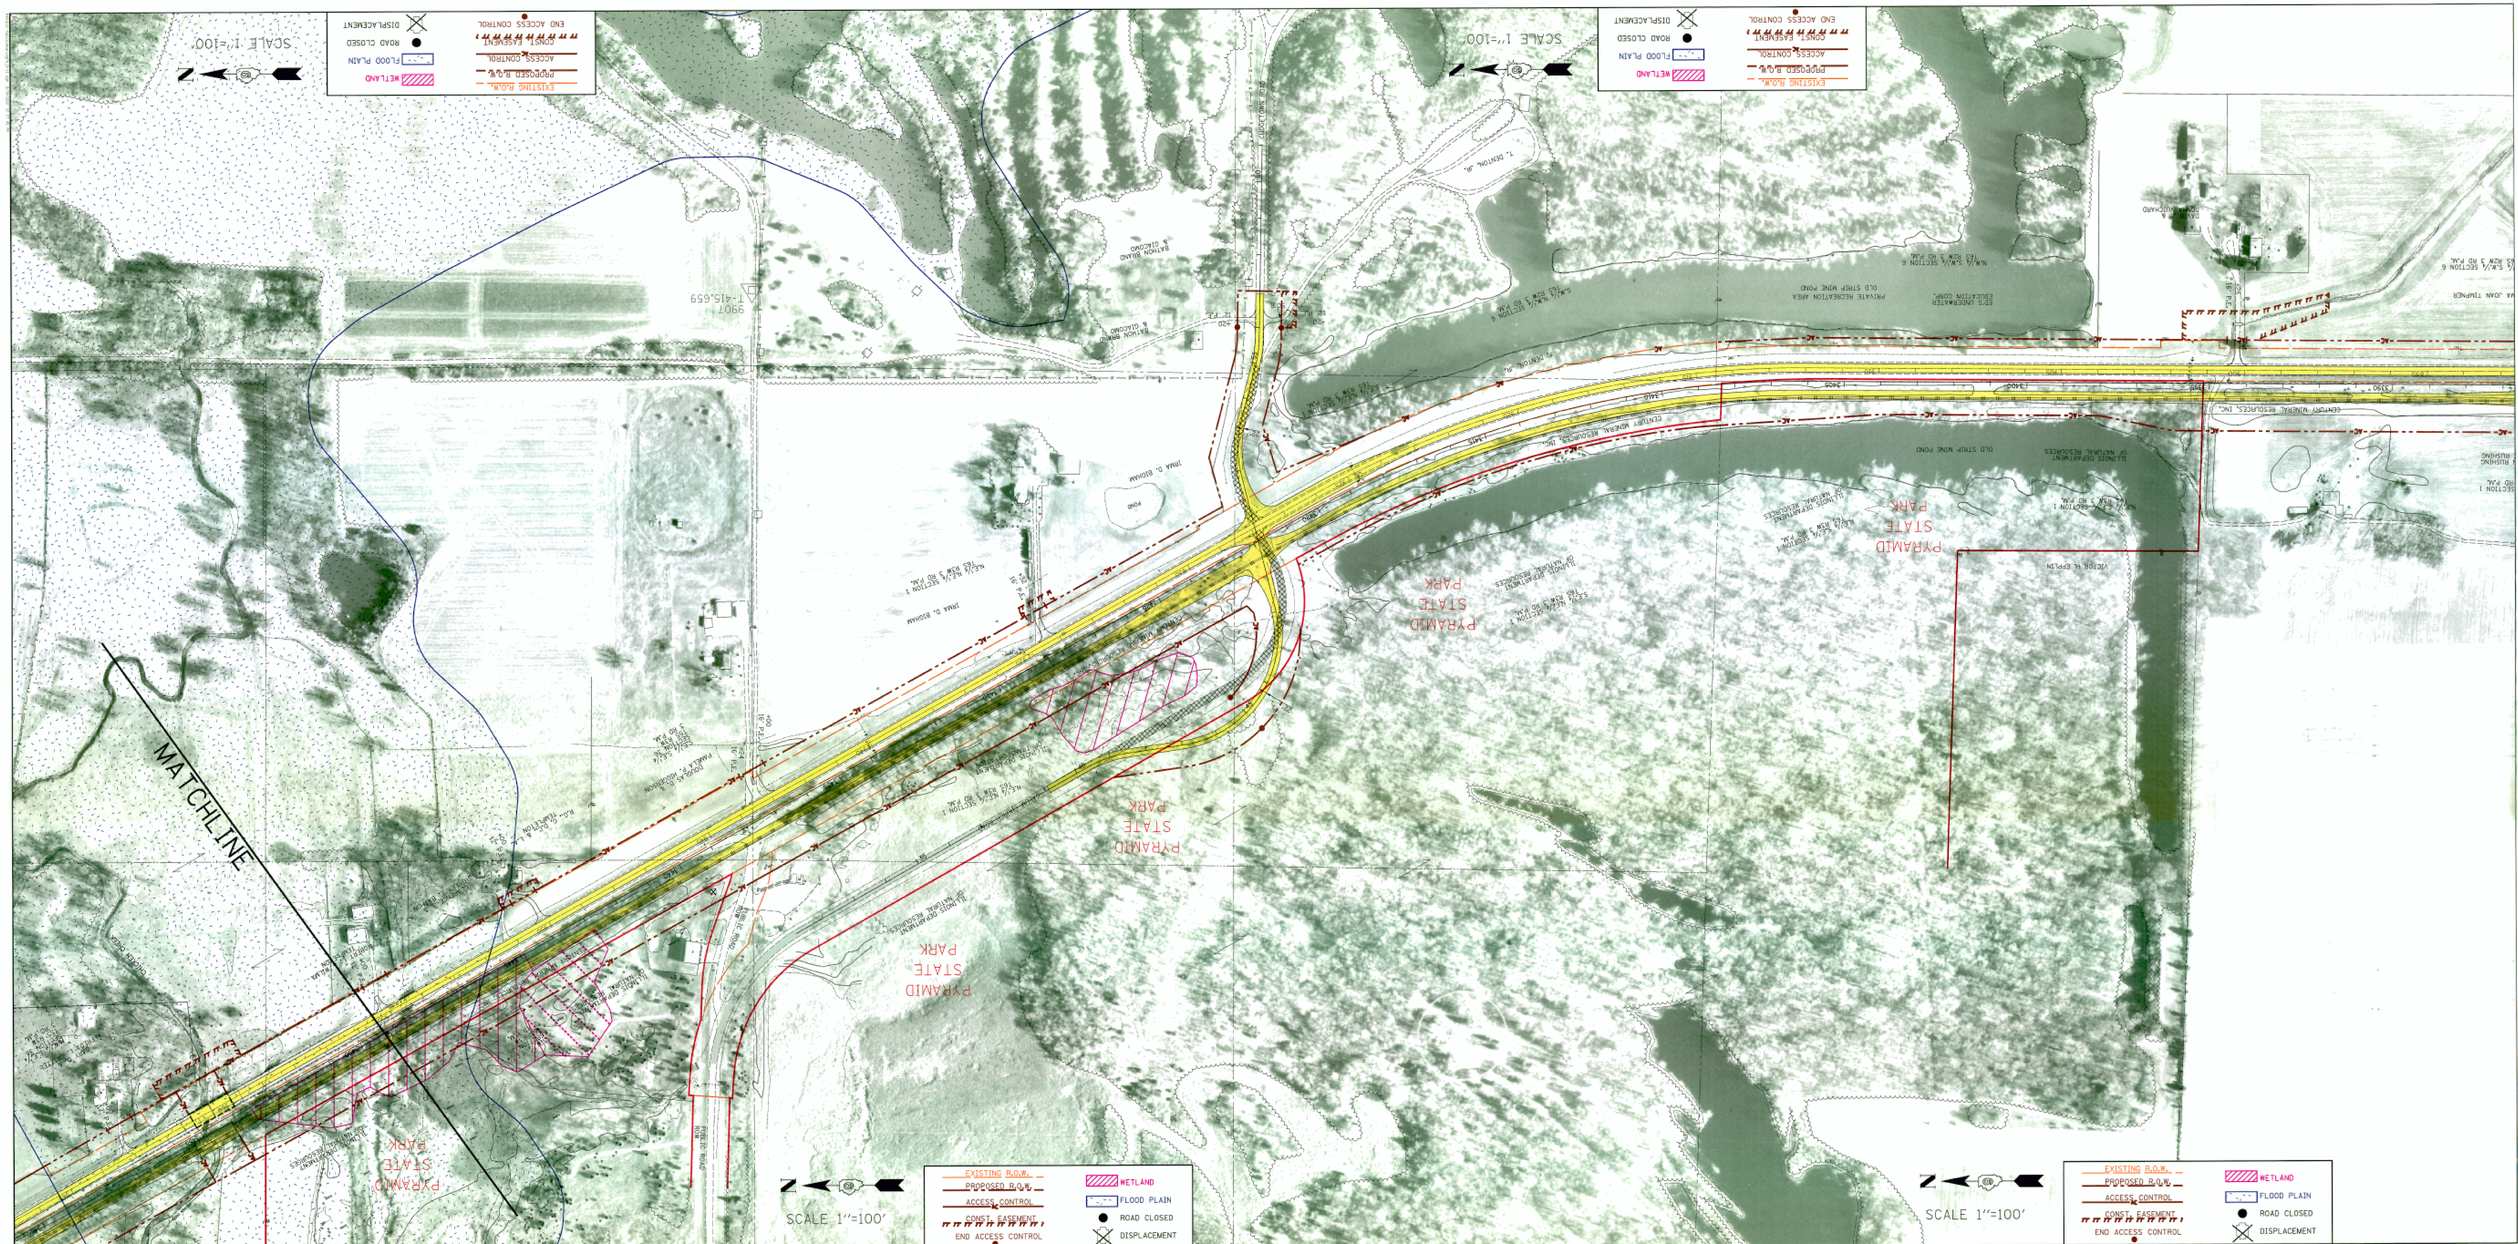
MATCHLINE
SCALE 1"=100'
SCALE 1"=100'
SCALE 1"=100'
SCALE 1"=100'
EXISTING R.O.W.
PROPOSED R.O.W.
ACCESS CONTROL
CONST. EASEMENT
END ACCESS CONTROL
WETLAND
FLOOD PLAIN
ROAD CLOSED
DISPLACEMENT
PYRAMID STATE PARK
PYRAMID STATE PARK
PYRAMID STATE PARK
PYRAMID STATE PARK
OLD STRIP MINE POND
PRIVATE RECREATION AREA
OLD STRIP MINE POND
CENTURY MINERAL RESOURCES, INC.
CENTURY MINERAL RESOURCES, INC.
ELMORE DRIVE
BATHGATE ROAD
BATHGATE ROAD
T. DENTON, JR.
ISAAC D. BLOUNT
ISAAC D. BLOUNT
VICTOR H. EPPLIN
ELMORE DRIVE
POND
POND
POND