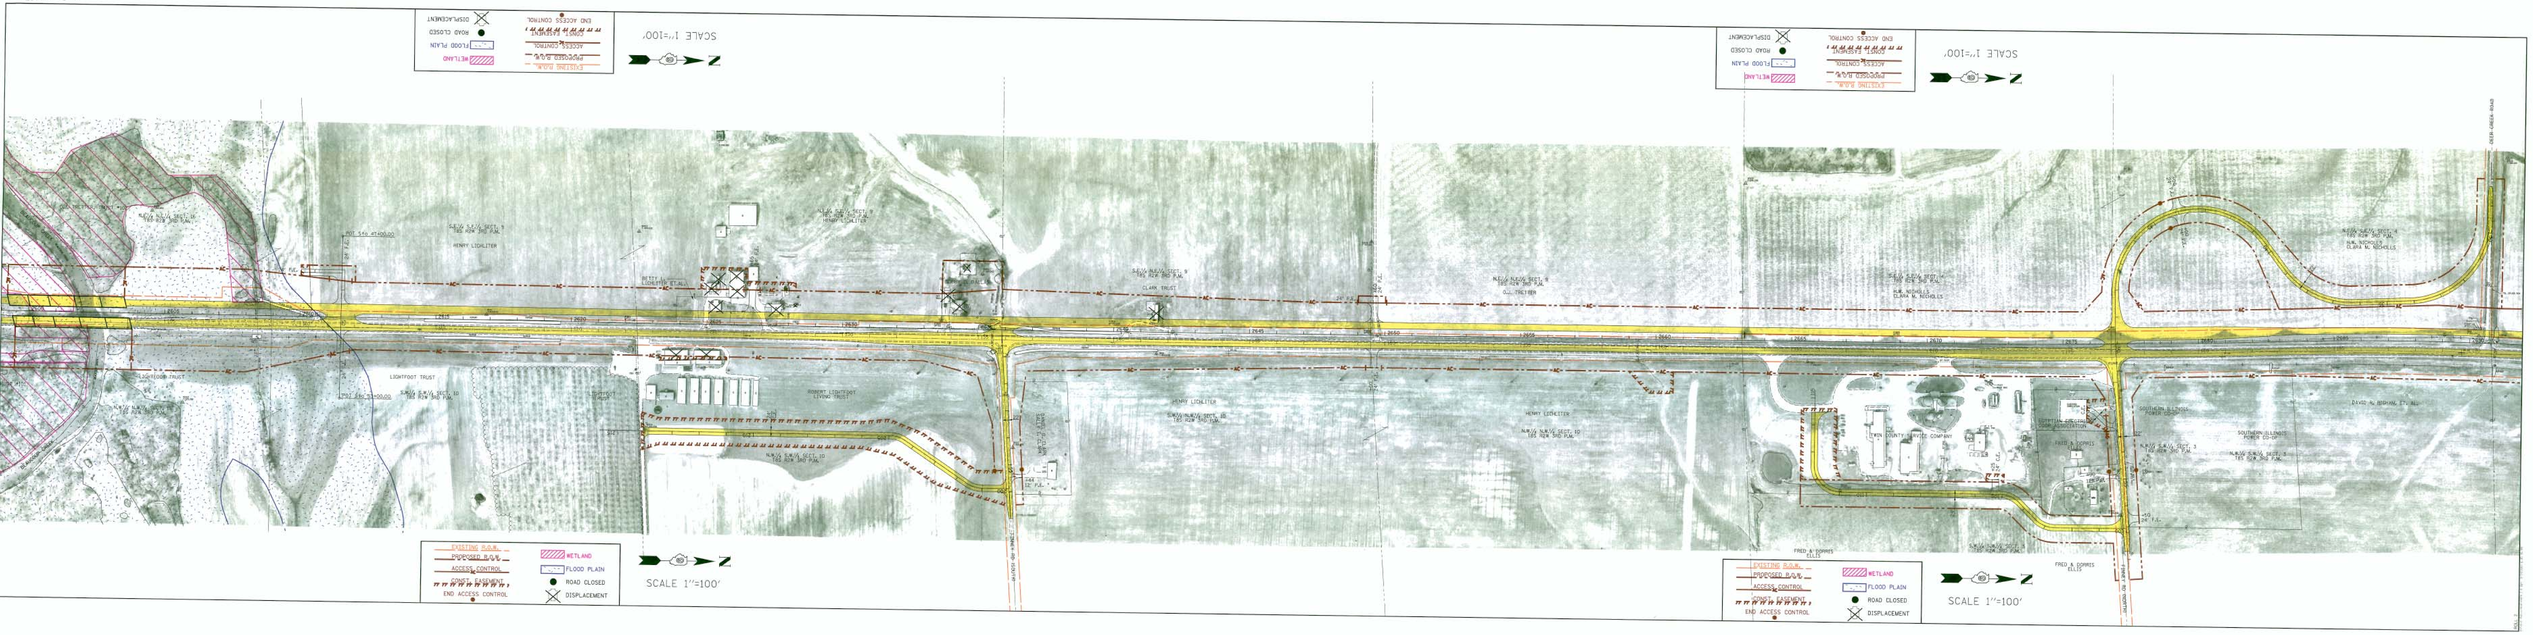

EXISTING R.O.W.
PROPOSED R.O.W.
ACCESS CONTROL
CONST. EASEMENT
END ACCESS CONTROL
WETLAND
FLOOD PLAIN
ROAD CLOSED
DISPLACEMENT
SCALE 1"=100'
HENRY LICHLITER
LIGHTFOOT TRUST
CLARK TRUST
FRED & DORRIS ELLIS
SOUTHERN ILLINOIS POWER CO-OP