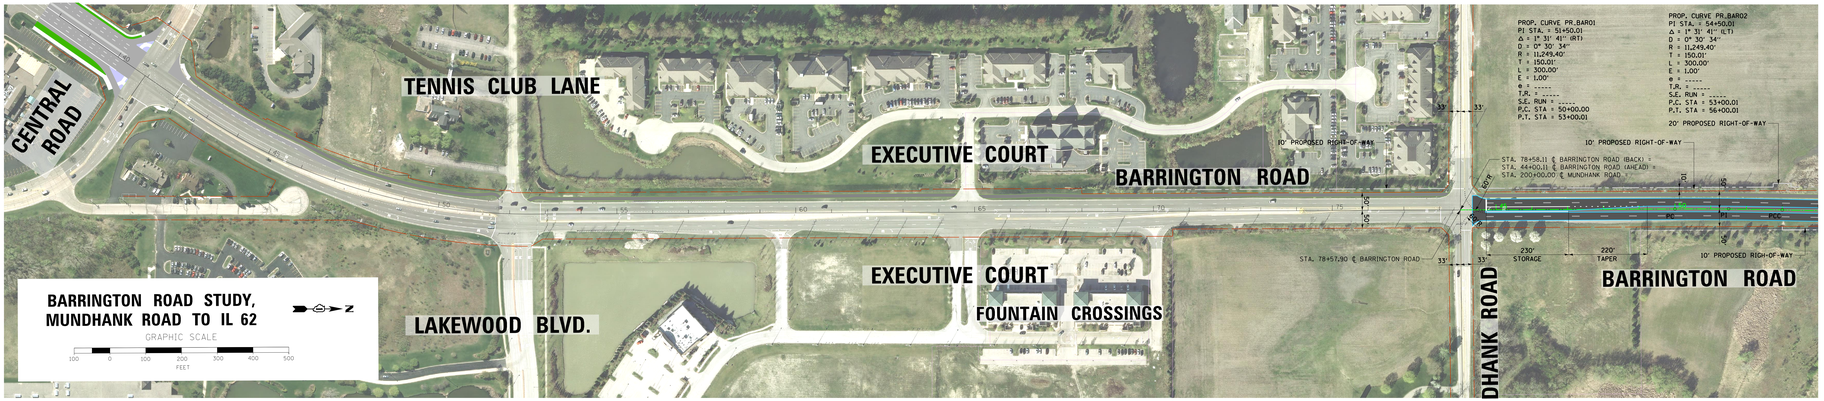
CENTRAL ROAD
TENNIS CLUB LANE
EXECUTIVE COURT
BARRINGTON ROAD
EXECUTIVE COURT
FOUNTAIN CROSSINGS
LAKEWOOD BLVD.
BARRINGTON ROAD STUDY,
MUNDHANK ROAD TO IL 62
GRAPHIC SCALE
100 0 100 200 300 400 500
FEET
PROP. CURVE PR_BAR01
PI STA. = 51+50.01
Δ = 1° 31' 41" (RT)
D = 0° 30' 34"
R = 11,249.40'
T = 150.01'
L = 300.00'
E = 1.00'
e = -----
T.R. = -----
S.E. RUN = -----
P.C. STA = 50+00.00
P.T. STA = 53+00.01
PROP. CURVE PR_BAR02
PI STA. = 54+50.01
Δ = 1° 31' 41" (LT)
D = 0° 30' 34"
R = 11,249.40'
T = 150.01'
L = 300.00'
E = 1.00'
e = -----
T.R. = -----
S.E. RUN = -----
P.C. STA = 53+00.01
P.T. STA = 56+00.01
10' PROPOSED RIGHT-OF-WAY
20' PROPOSED RIGHT-OF-WAY
STA. 78+58.11 ℄ BARRINGTON ROAD (BACK) =
STA. 64+00.11 ℄ BARRINGTON ROAD (AHEAD) +
STA. 200+00.00 ℄ MUNDHANK ROAD
STA. 78+57.90 ℄ BARRINGTON ROAD
MUNDHANK ROAD
230' STORAGE
220' TAPER
BARRINGTON ROAD

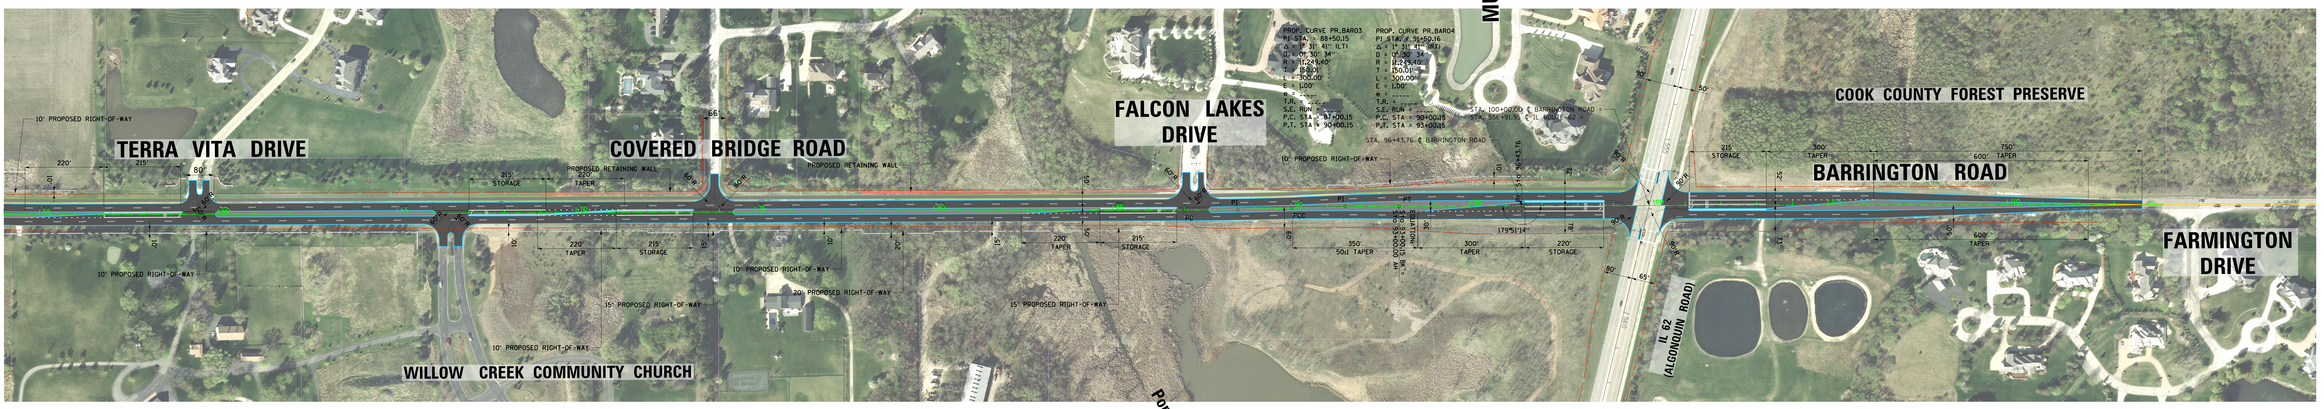
TERRA VITA DRIVE
COVERED BRIDGE ROAD
FALCON LAKES DRIVE
COOK COUNTY FOREST PRESERVE
BARRINGTON ROAD
FARMINGTON DRIVE
IL 62 (ALGONQUIN ROAD)
WILLOW CREEK COMMUNITY CHURCH
10' PROPOSED RIGHT-OF-WAY
15' PROPOSED RIGHT-OF-WAY
20' PROPOSED RIGHT-OF-WAY
PROPOSED RETAINING WALL
PROP. CURVE PR_BAR03
PI STA. = 89+50.15
Δ = 1° 31' 41" (LT)
D = 0° 30' 34"
R = 11,249.40'
T = 150.01'
L = 300.00'
E = 1.00'
e = -----
T.R. = -----
S.E. RUN = -----
P.C. STA = 87+00.15
P.T. STA = 90+00.15
PROP. CURVE PR_BAR04
PI STA. = 96+50.16
Δ = 1° 31' 41" (RT)
D = 0° 30' 34"
R = 11,249.40'
T = 150.01'
L = 300.00'
E = 1.00'
e = -----
T.R. = -----
S.E. RUN = -----
P.C. STA = 93+00.15
P.T. STA = 96+00.15
STA. 100+00.00 ℄ BARRINGTON ROAD =
STA. 96+91.76 ℄ IL 62 (ALGONQUIN RD)
STA. 96+43.76 ℄ BARRINGTON ROAD
220' STORAGE
215' STORAGE
220' TAPER
215' STORAGE
220' TAPER
215' STORAGE
350' 50:1 TAPER
300' TAPER
220' STORAGE
215' STORAGE
300' TAPER
750' TAPER
600' TAPER
600' TAPER
179°51'14"