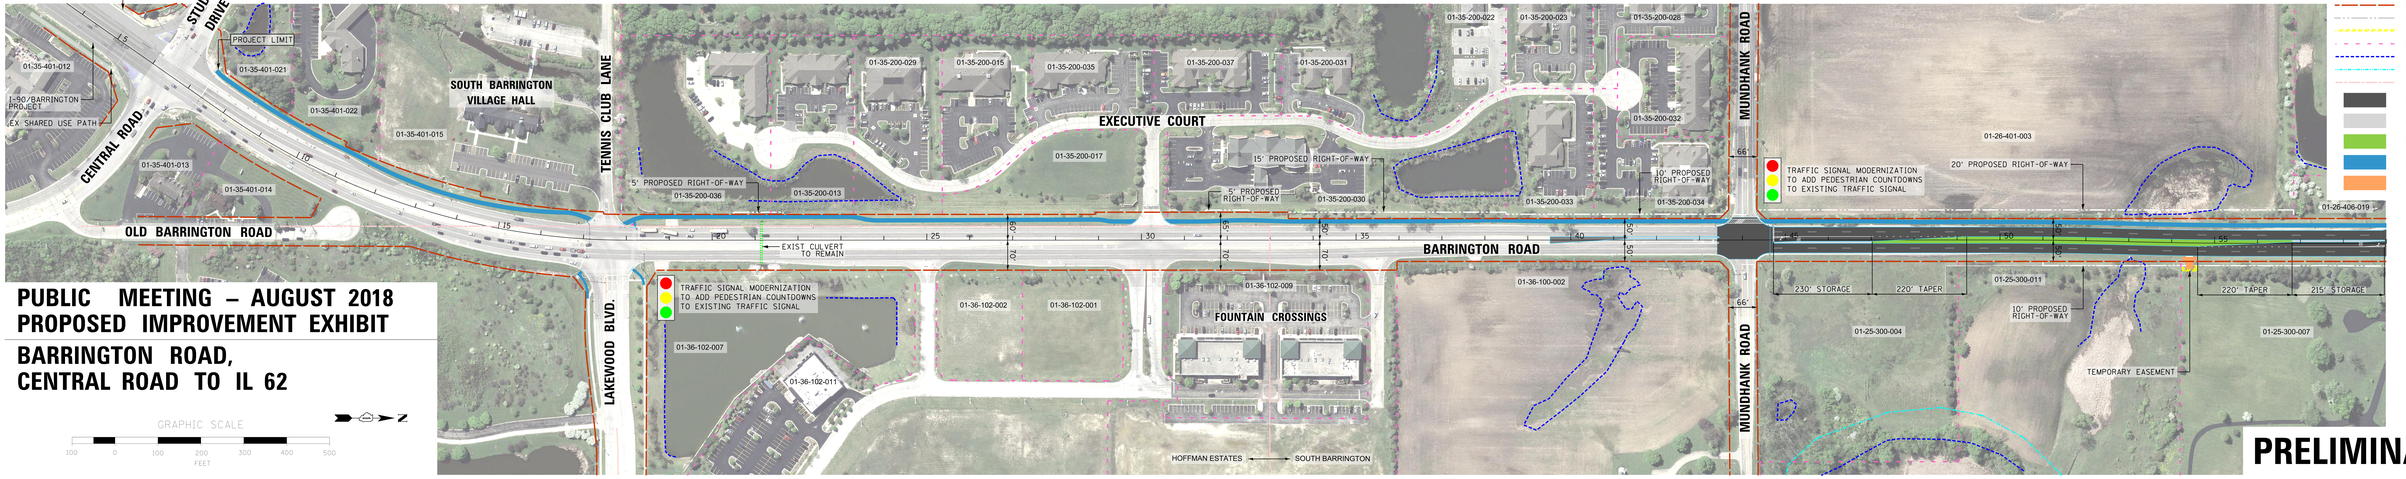

PUBLIC MEETING – AUGUST 2018
PROPOSED IMPROVEMENT EXHIBIT

BARRINGTON ROAD, CENTRAL ROAD TO IL 62

GRAPHIC SCALE

100 0 100 200 300 400 500
FEET

N

PRELIMINARY