IL 60 / 83 TYPICAL SECTIONS
EXISTING CONDITIONS

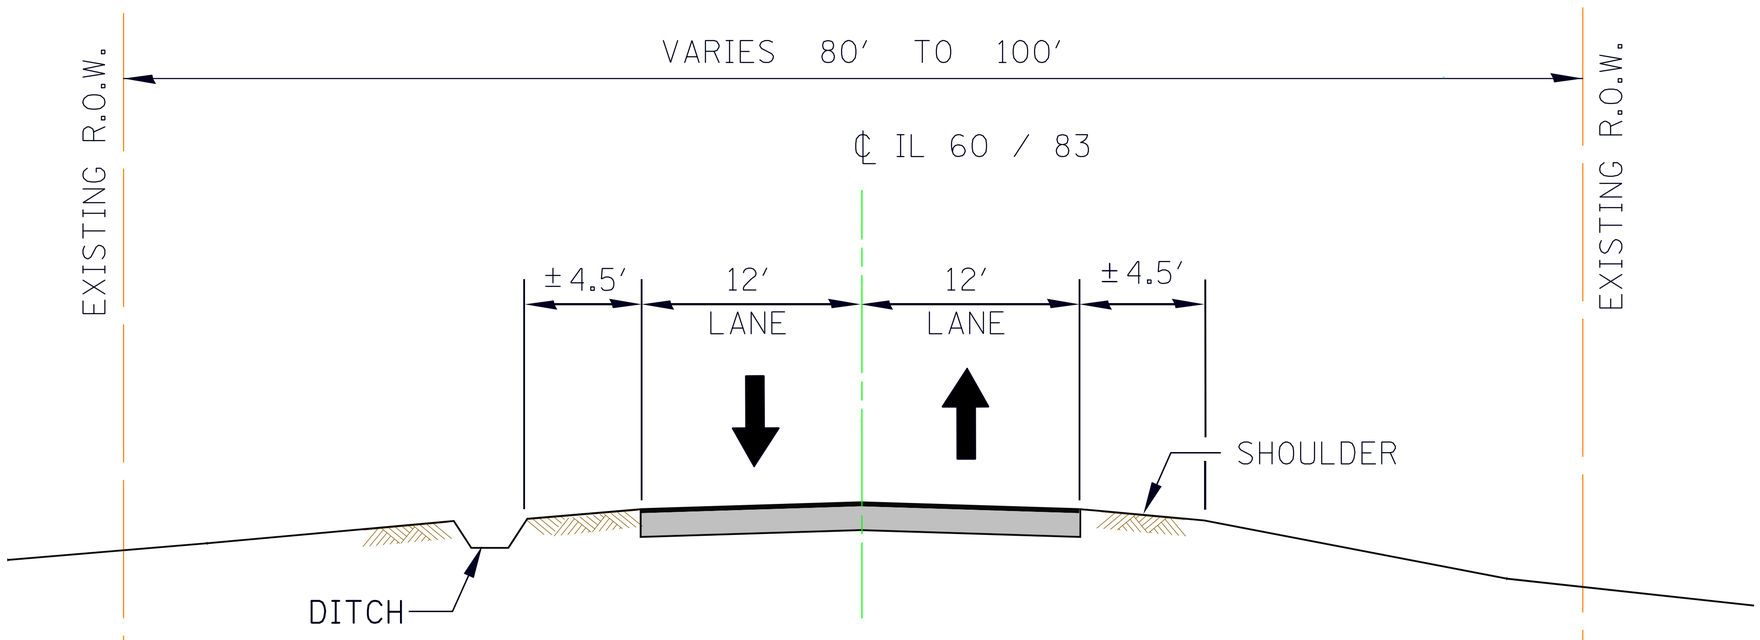

EXISTING TYPICAL SECTION

BETWEEN IL 176 AND DIAMOND LAKE ROAD

IL Route 60/83

Illinois Department of Transportation