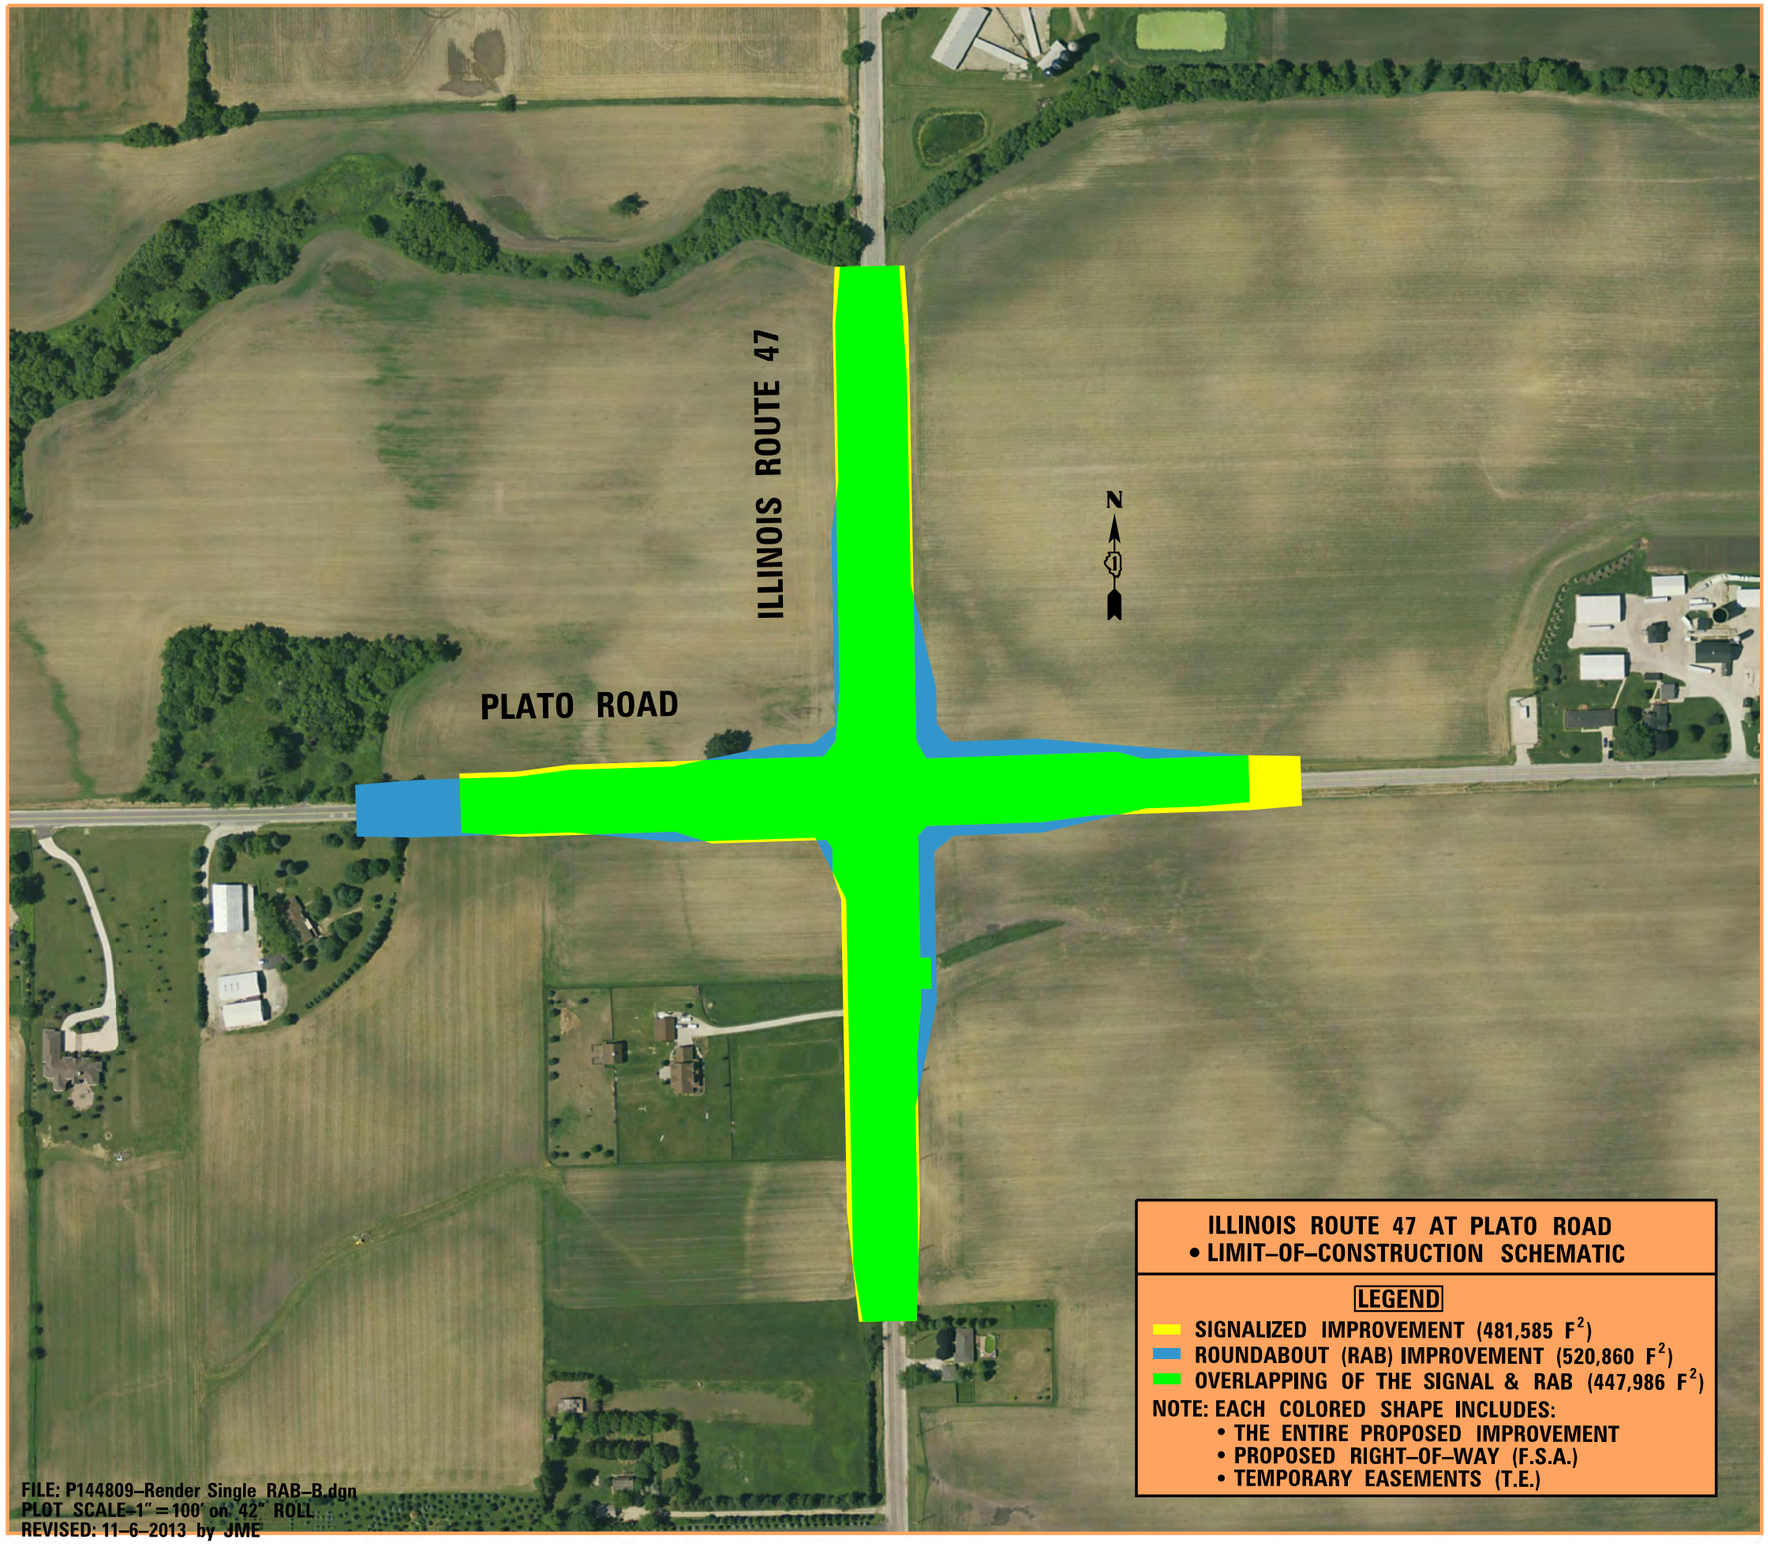
ILLINOIS ROUTE 47
PLATO ROAD
N
ILLINOIS ROUTE 47 AT PLATO ROAD
• LIMIT–OF–CONSTRUCTION SCHEMATIC
LEGEND
SIGNALIZED IMPROVEMENT (481,585 F²)
ROUNDABOUT (RAB) IMPROVEMENT (520,860 F²)
OVERLAPPING OF THE SIGNAL & RAB (447,986 F²)
NOTE: EACH COLORED SHAPE INCLUDES:
• THE ENTIRE PROPOSED IMPROVEMENT
• PROPOSED RIGHT–OF–WAY (F.S.A.)
• TEMPORARY EASEMENTS (T.E.)
FILE: P144809–Render Single RAB–B.dgn
PLOT SCALE=1″=100′ on 42″ ROLL
REVISED: 11–6–2013 by JME