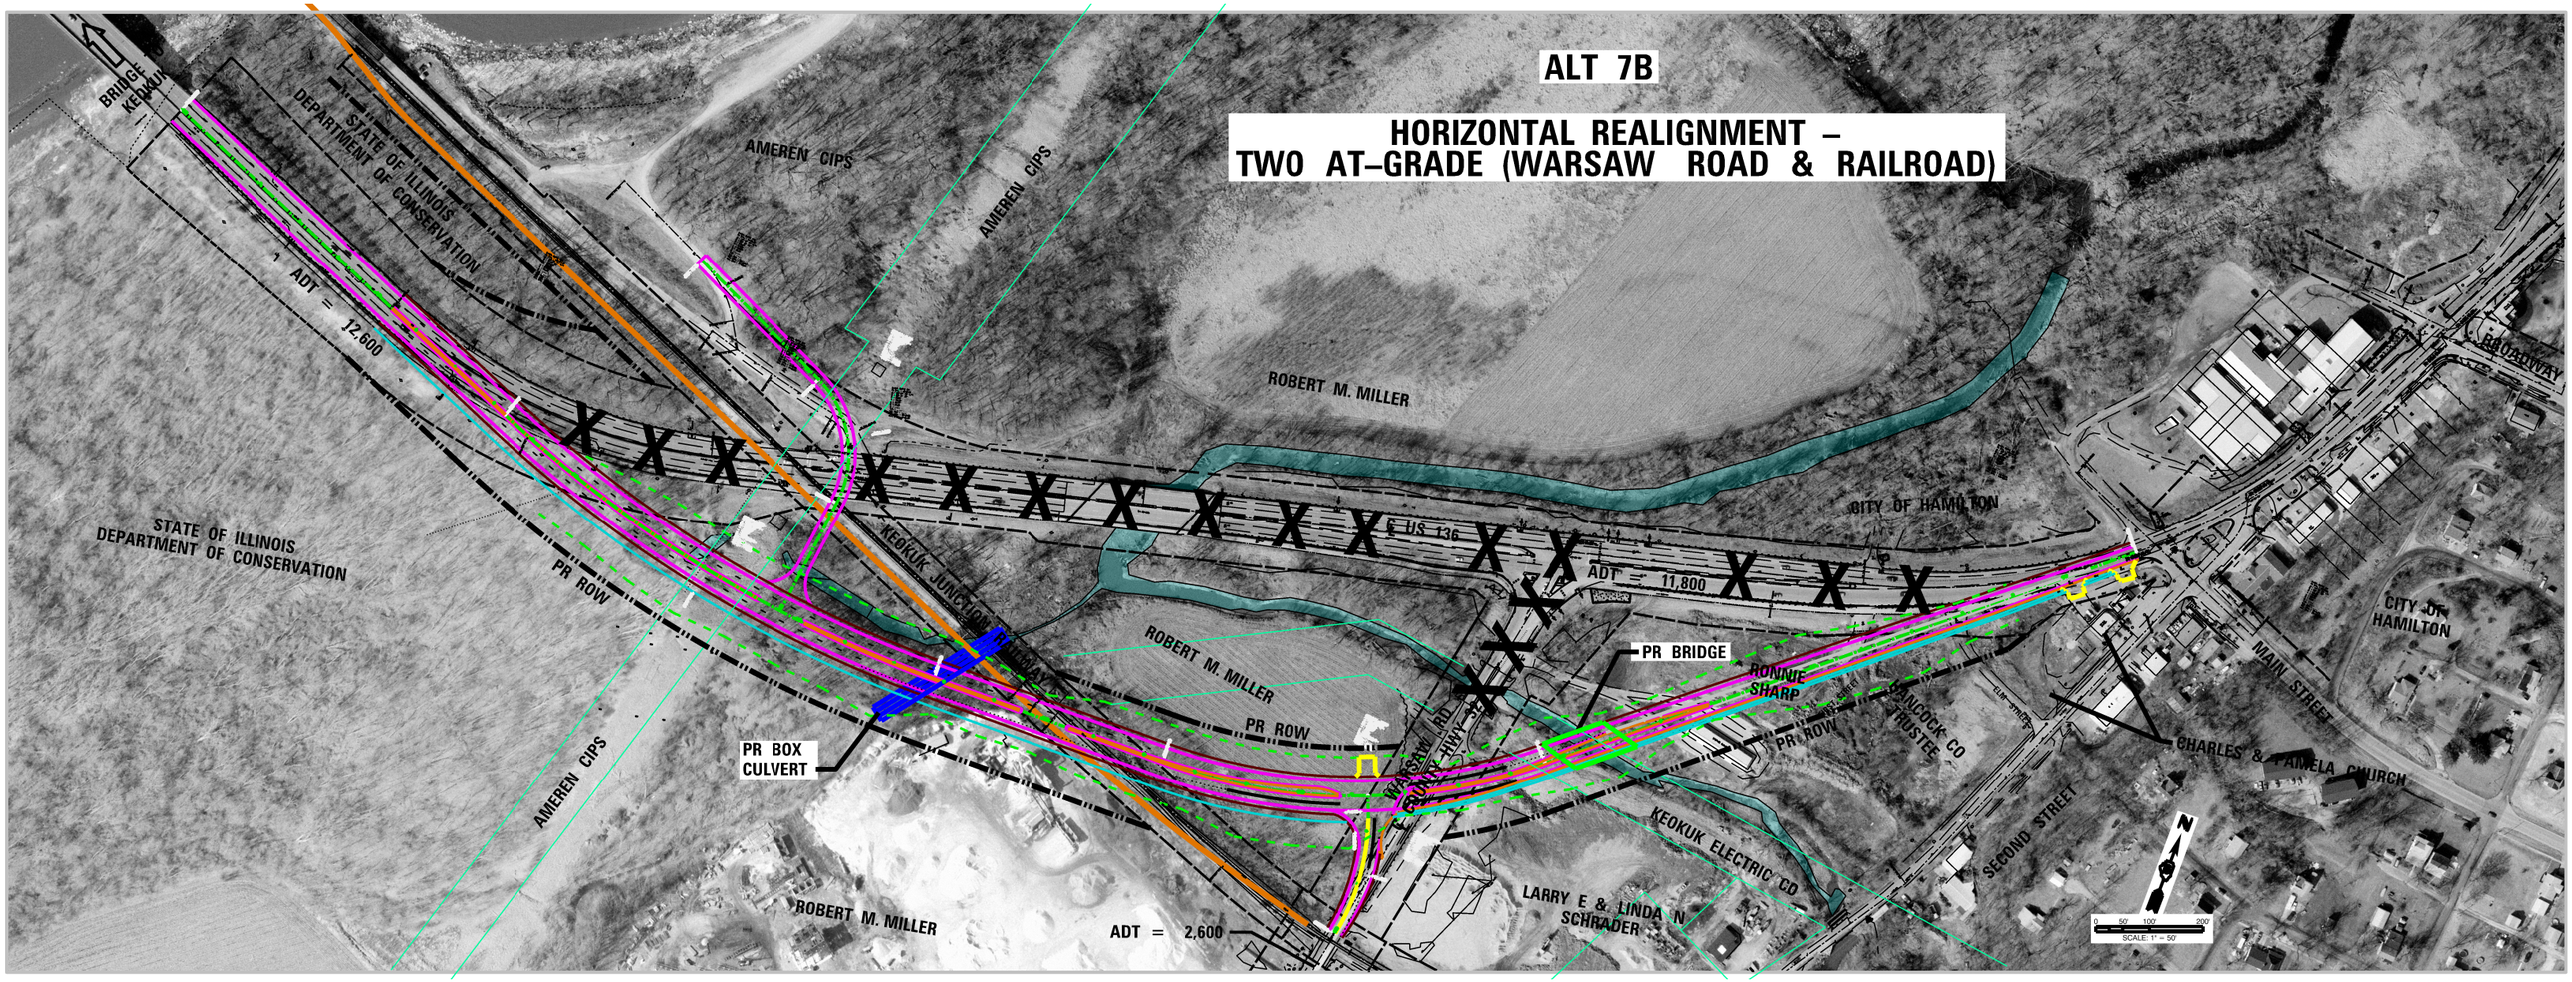
ALT 7B
HORIZONTAL REALIGNMENT –
TWO AT-GRADE (WARSAW ROAD & RAILROAD)
BRIDGE
KEOKUK
STATE OF ILLINOIS
DEPARTMENT OF CONSERVATION
AMEREN CIPS
AMEREN CIPS
ADT = 12,600
ROBERT M. MILLER
BROADWAY
CITY OF HAMILTON
US 136
ADT 11,800
STATE OF ILLINOIS
DEPARTMENT OF CONSERVATION
PR ROW
KEOKUK JUNCTION RAILWAY
ROBERT M. MILLER
PR BRIDGE
RONNIE SHARP
HANCOCK CO TRUSTEE
PR ROW
PR ROW
CITY OF HAMILTON
MAIN STREET
CHARLES & PAMELA CHURCH
PR BOX CULVERT
AMEREN CIPS
WARSAW RD
COUNTY HWY 32
KEOKUK ELECTRIC CO
SECOND STREET
ROBERT M. MILLER
ADT = 2,600
LARRY E & LINDA N SCHRADER
N
0 50' 100' 200'
SCALE: 1" = 50'