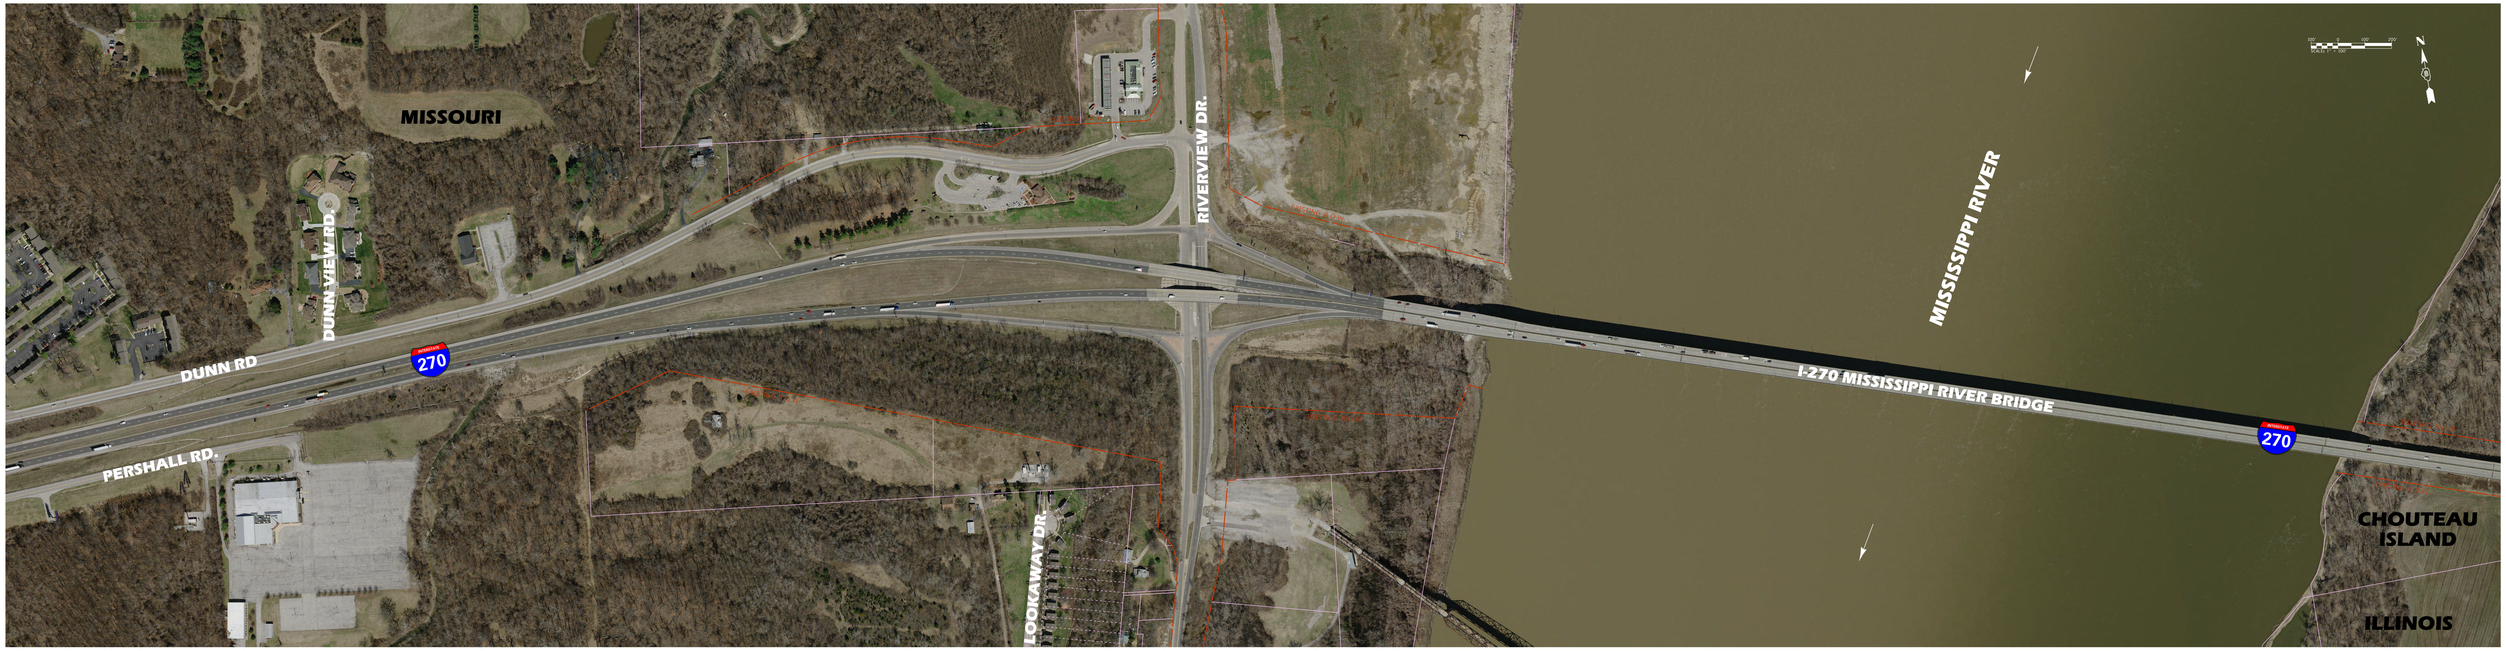


INTERSTATE 270 ILLINOIS I-270 Preliminary Engineering Study

Illinois Department of Transportation

# EXISTING FACILITIES MAP
# ILLINOIS I–270 PRELIMINARY ENGINEERING STUDY

SHEET 1

CMT Engineers and Consultants

License No. 184-000613

© Copyright CMT, Inc.