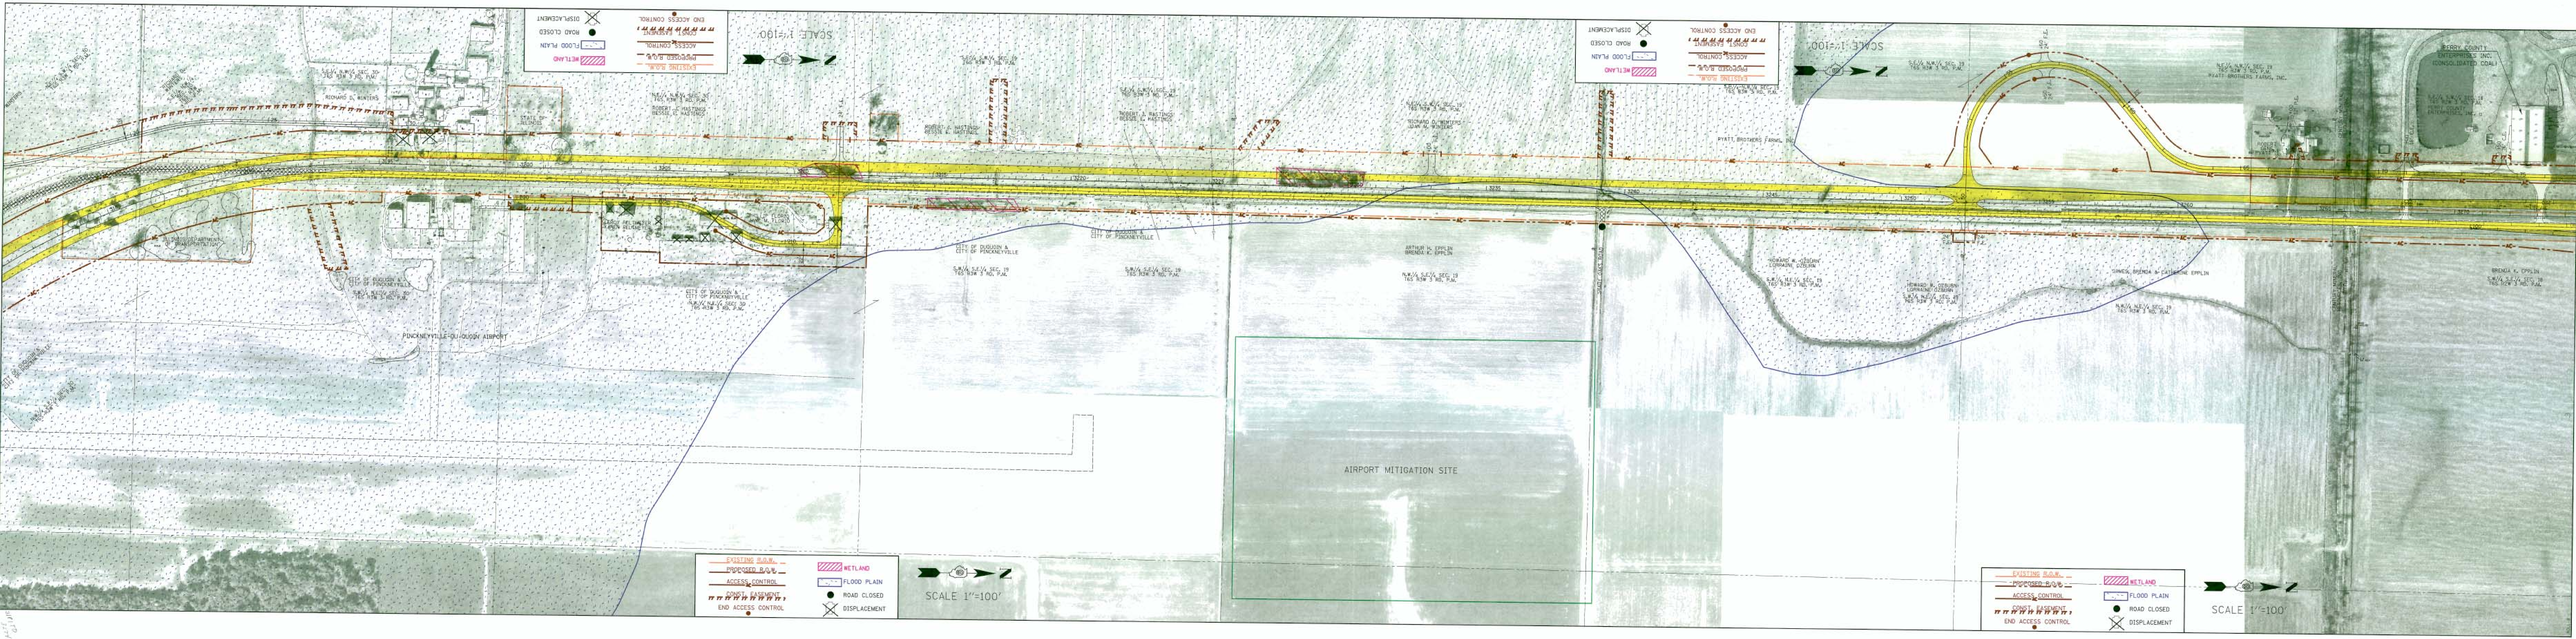

SCALE 1"=100'
PINCKNEYVILLE-DU-QUOIN AIRPORT
AIRPORT MITIGATION SITE
EXISTING R.O.W.
PROPOSED R.O.W.
ACCESS CONTROL
CONST. EASEMENT
END ACCESS CONTROL
WETLAND
FLOOD PLAIN
ROAD CLOSED
DISPLACEMENT