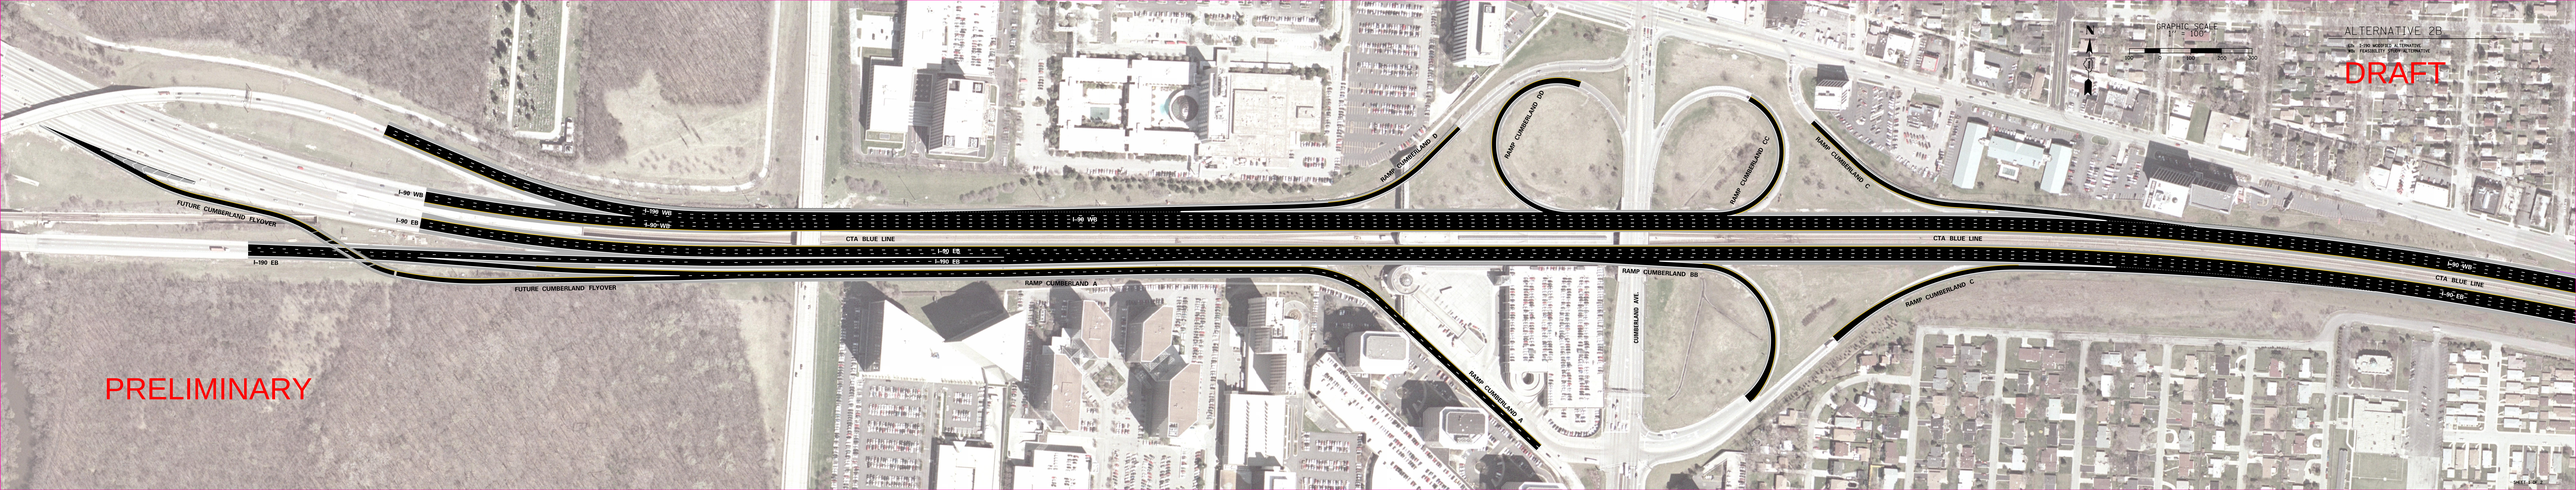
GRAPHIC SCALE
1" = 100'
0
100
200
N
ALTERNATIVE 2B
I-90 MASTER'S ALTERNATIVE
FEASIBILITY STUDY ALTERNATIVE
DRAFT
PRELIMINARY
I-90 WB
I-90 EB
I-190 EB
I-190 WB
FUTURE CUMBERLAND FLYOVER
CTA BLUE LINE
RAMP CUMBERLAND A
RAMP CUMBERLAND B
RAMP CUMBERLAND BB
RAMP CUMBERLAND BD
RAMP CUMBERLAND C
RAMP CUMBERLAND CC
RAMP CUMBERLAND D
CUMBERLAND AVE