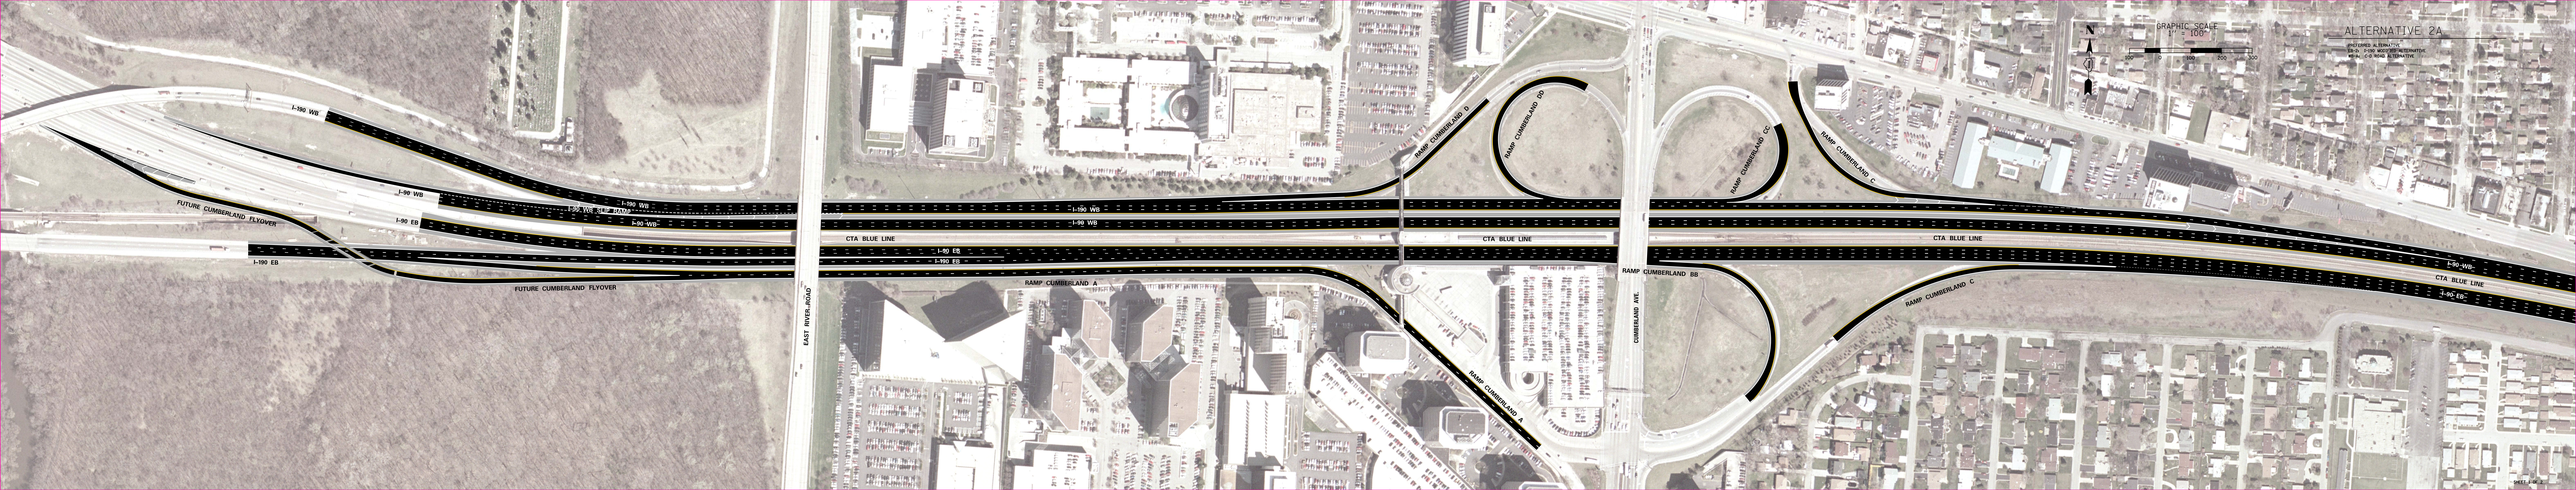
I-190 WB
I-90 WB
I-90 EB
I-190 EB
FUTURE CUMBERLAND FLYOVER
EAST RIVER ROAD
RAMP CUMBERLAND D
RAMP CUMBERLAND DD
RAMP CUMBERLAND CC
RAMP CUMBERLAND C
CTA BLUE LINE
RAMP CUMBERLAND A
RAMP CUMBERLAND AA
RAMP CUMBERLAND BB
CUMBERLAND AVE
GRAPHIC SCALE
1" = 100'
0
100
200
N
ALTERNATIVE 2A
FEATURES ALTERNATIVE
M.O.T. I-190 MAINTENANCE
OF TRAFFIC ROUTE ALTERNATIVE