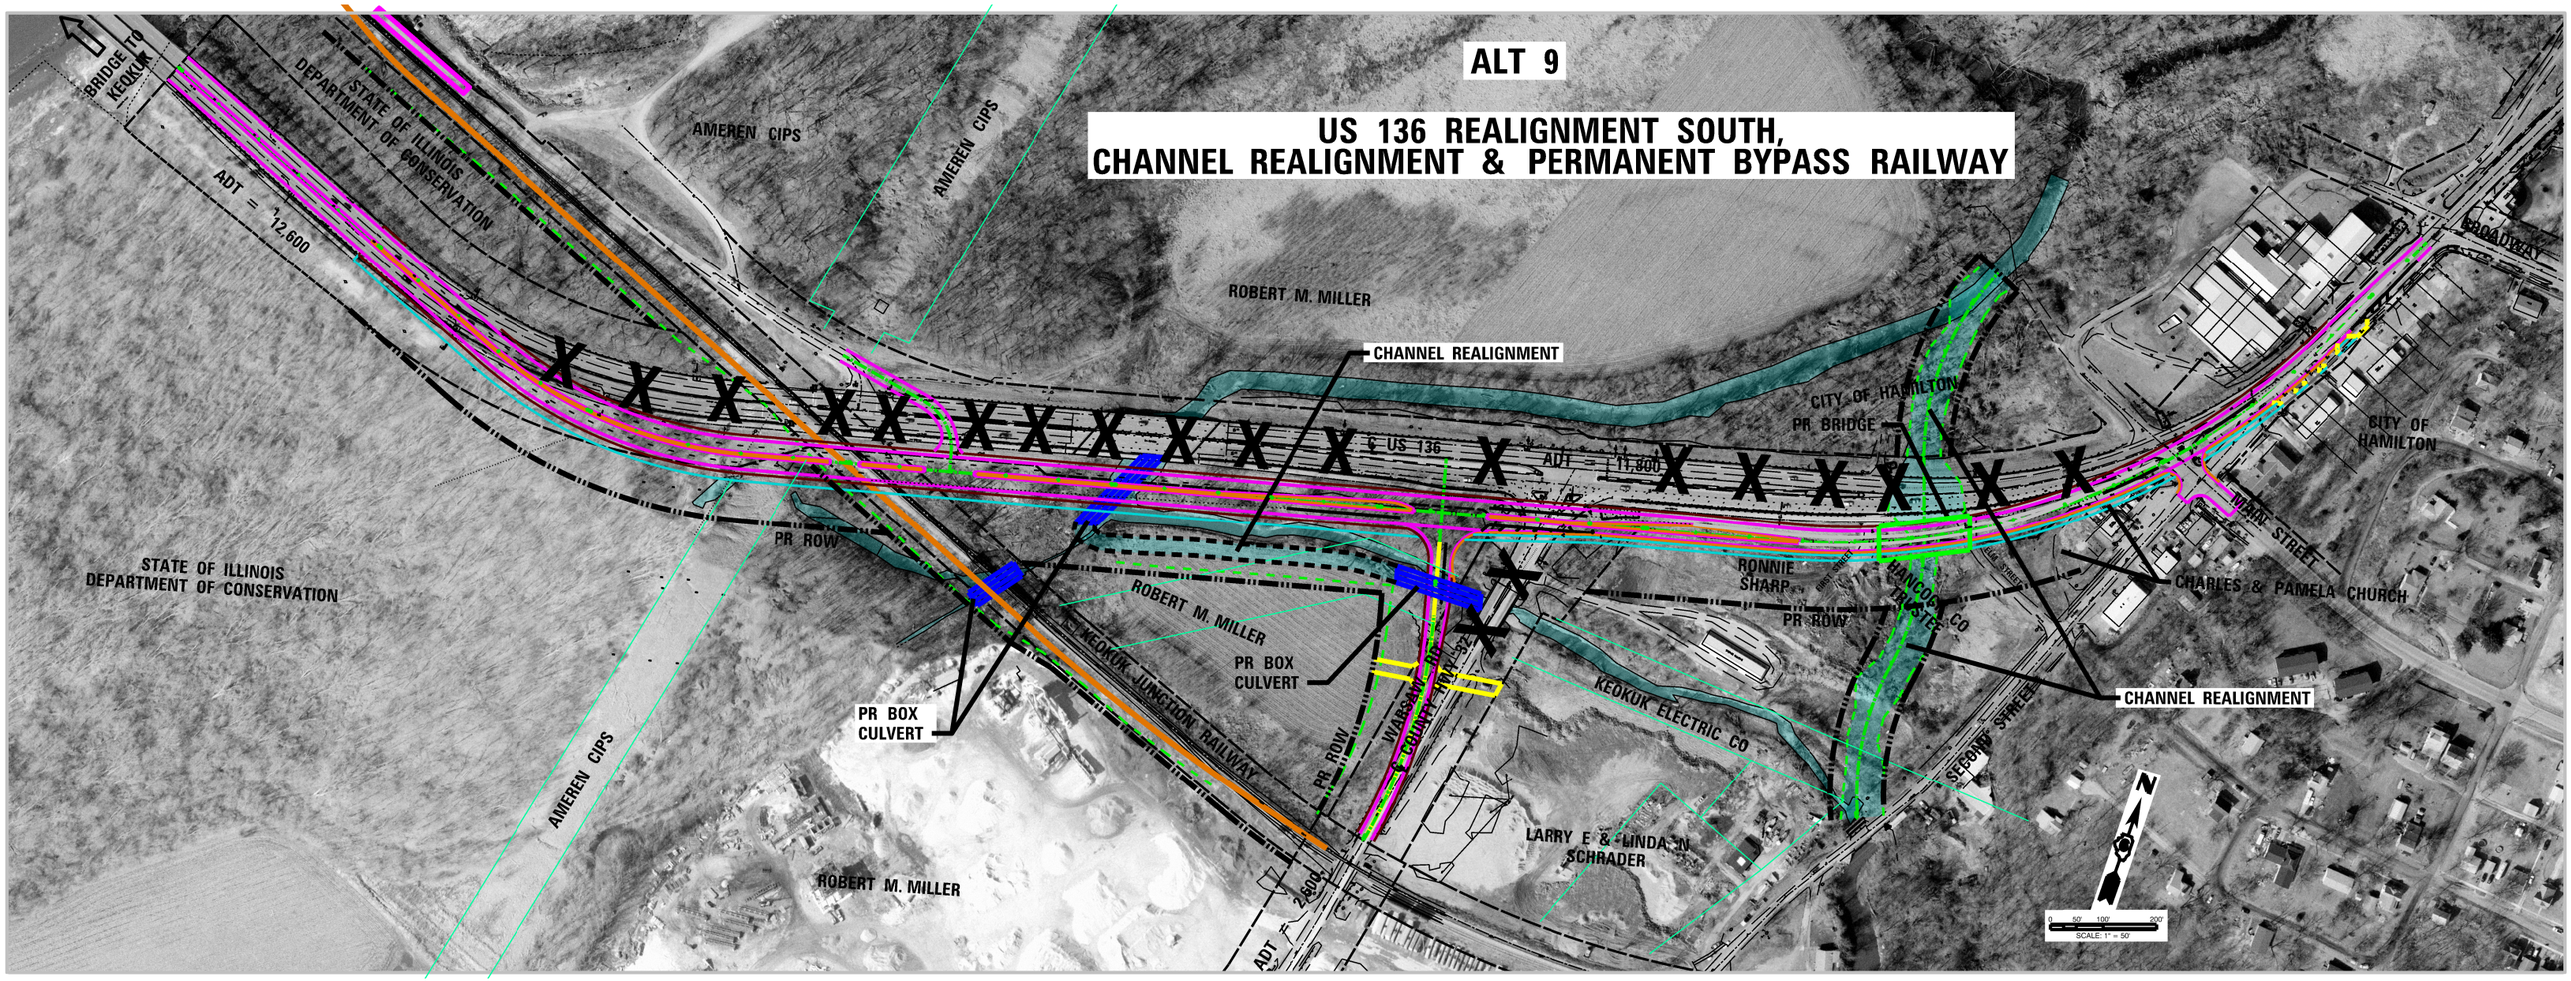
ALT 9
US 136 REALIGNMENT SOUTH,
CHANNEL REALIGNMENT & PERMANENT BYPASS RAILWAY
BRIDGE TO KEOKUK
STATE OF ILLINOIS
DEPARTMENT OF CONSERVATION
ADT = 12,600
AMEREN CIPS
AMEREN CIPS
ROBERT M. MILLER
CHANNEL REALIGNMENT
CITY OF HAMILTON
PR BRIDGE
US 136
ADT = 11,800
BROADWAY
CITY OF HAMILTON
MAIN STREET
CHARLES & PAMELA CHURCH
PR ROW
STATE OF ILLINOIS
DEPARTMENT OF CONSERVATION
ROBERT M. MILLER
PR BOX CULVERT
RONNIE SHARP
PR ROW
HANCOCK TRUSTEE CO
CHANNEL REALIGNMENT
PR BOX CULVERT
KEOKUK JUNCTION RAILWAY
PR ROW
WABASH RR
COUNTY HWY 57
KEOKUK ELECTRIC CO
SECOND STREET
AMEREN CIPS
LARRY E & LINDA N SCHRADER
ROBERT M. MILLER
ADT = 2,600
N
0 50' 100' 200'
SCALE: 1" = 50'