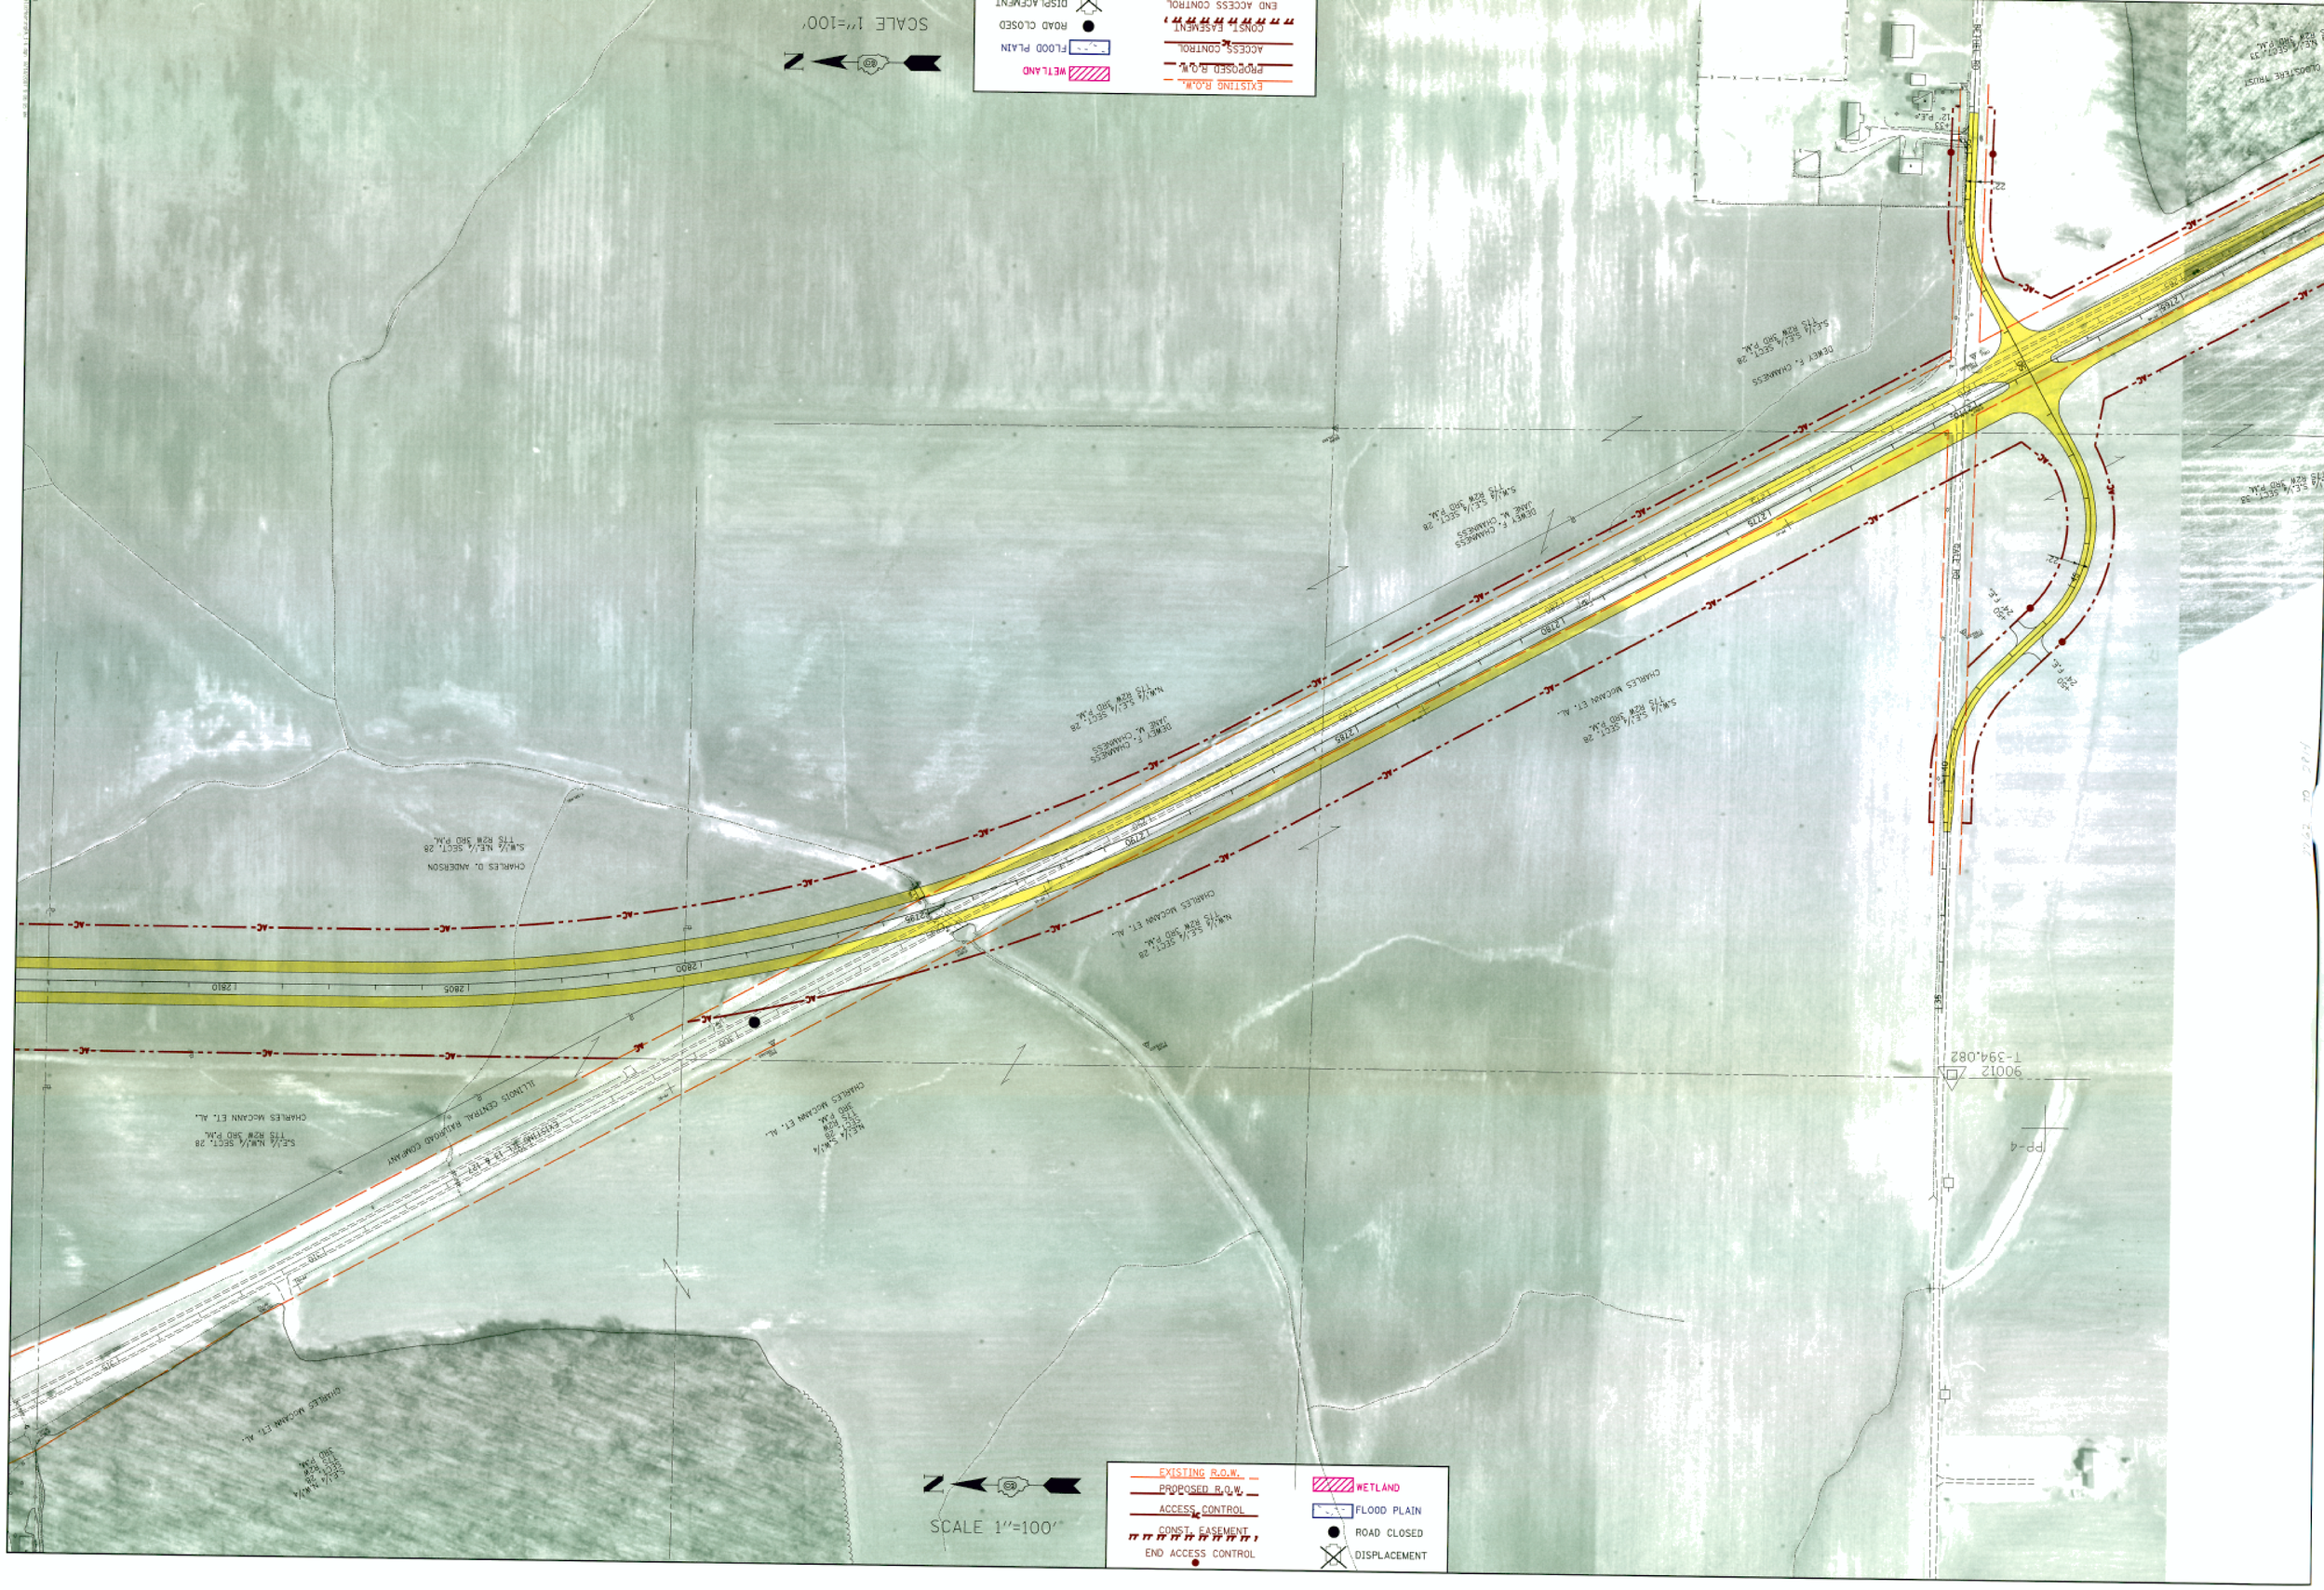
SCALE 1"=100'
EXISTING R.O.W.
PROPOSED R.O.W.
ACCESS CONTROL
CONST. EASEMENT
END ACCESS CONTROL
WETLAND
FLOOD PLAIN
ROAD CLOSED
DISPLACEMENT
ILLINOIS CENTRAL RAILROAD COMPANY
CHARLES McCANN ET. AL.
CHARLES D. ANDERSON
DEWEY F. CHAMNESS
JANE M. CHAMNESS
T-394.082
90012