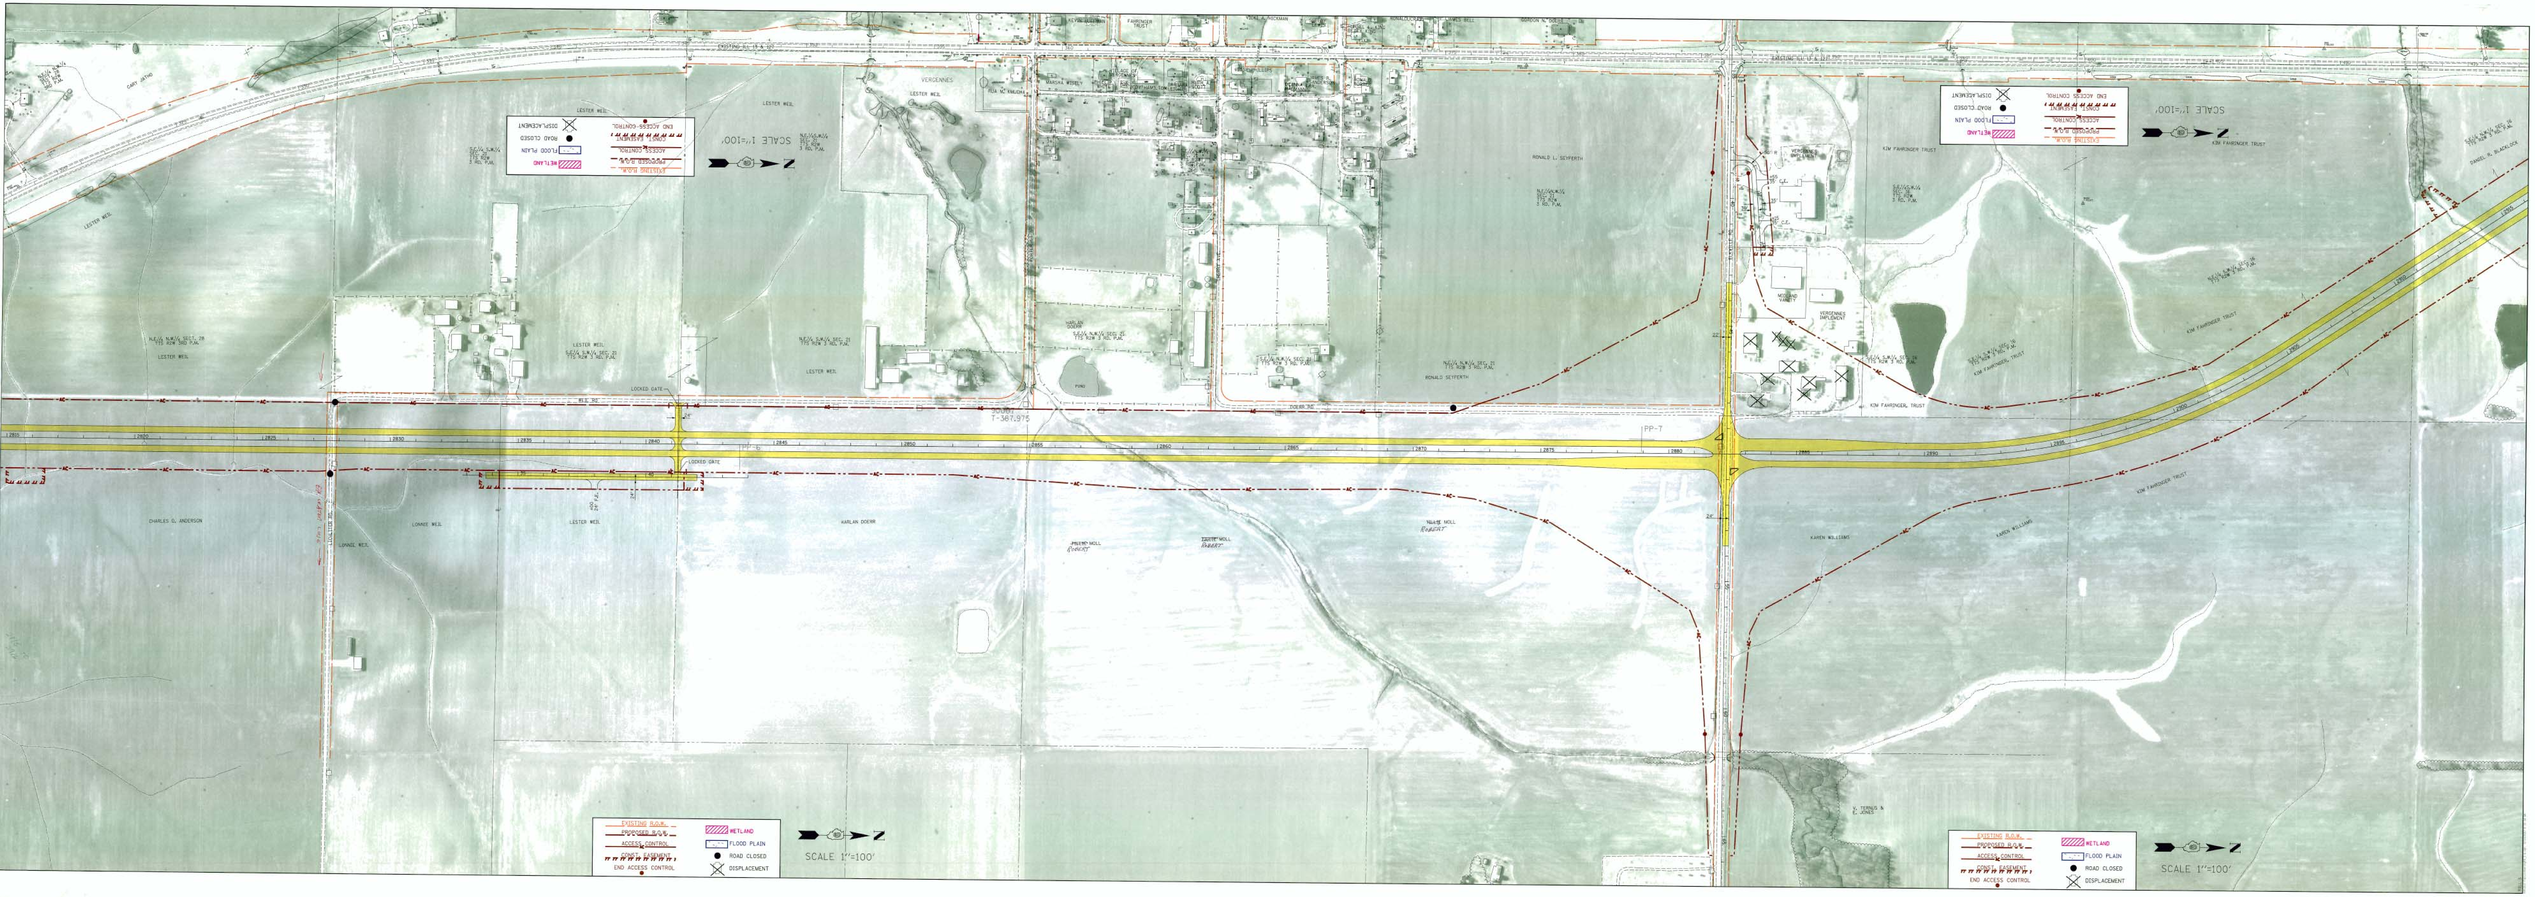

SCALE 1"=100'
EXISTING R.O.W.
PROPOSED R.O.W.
ACCESS CONTROL
CONST. EASEMENT
END ACCESS CONTROL
WETLAND
FLOOD PLAIN
ROAD CLOSED
DISPLACEMENT
LESTER WEIL
LOCKED GATE
CHARLES G. ANDERSON
LOWNIE WEIL
KARLAN DOERR
RONALD L. SEYFERTH
KIM FAHRINGER TRUST
KAREN WILLIAMS
PP-7