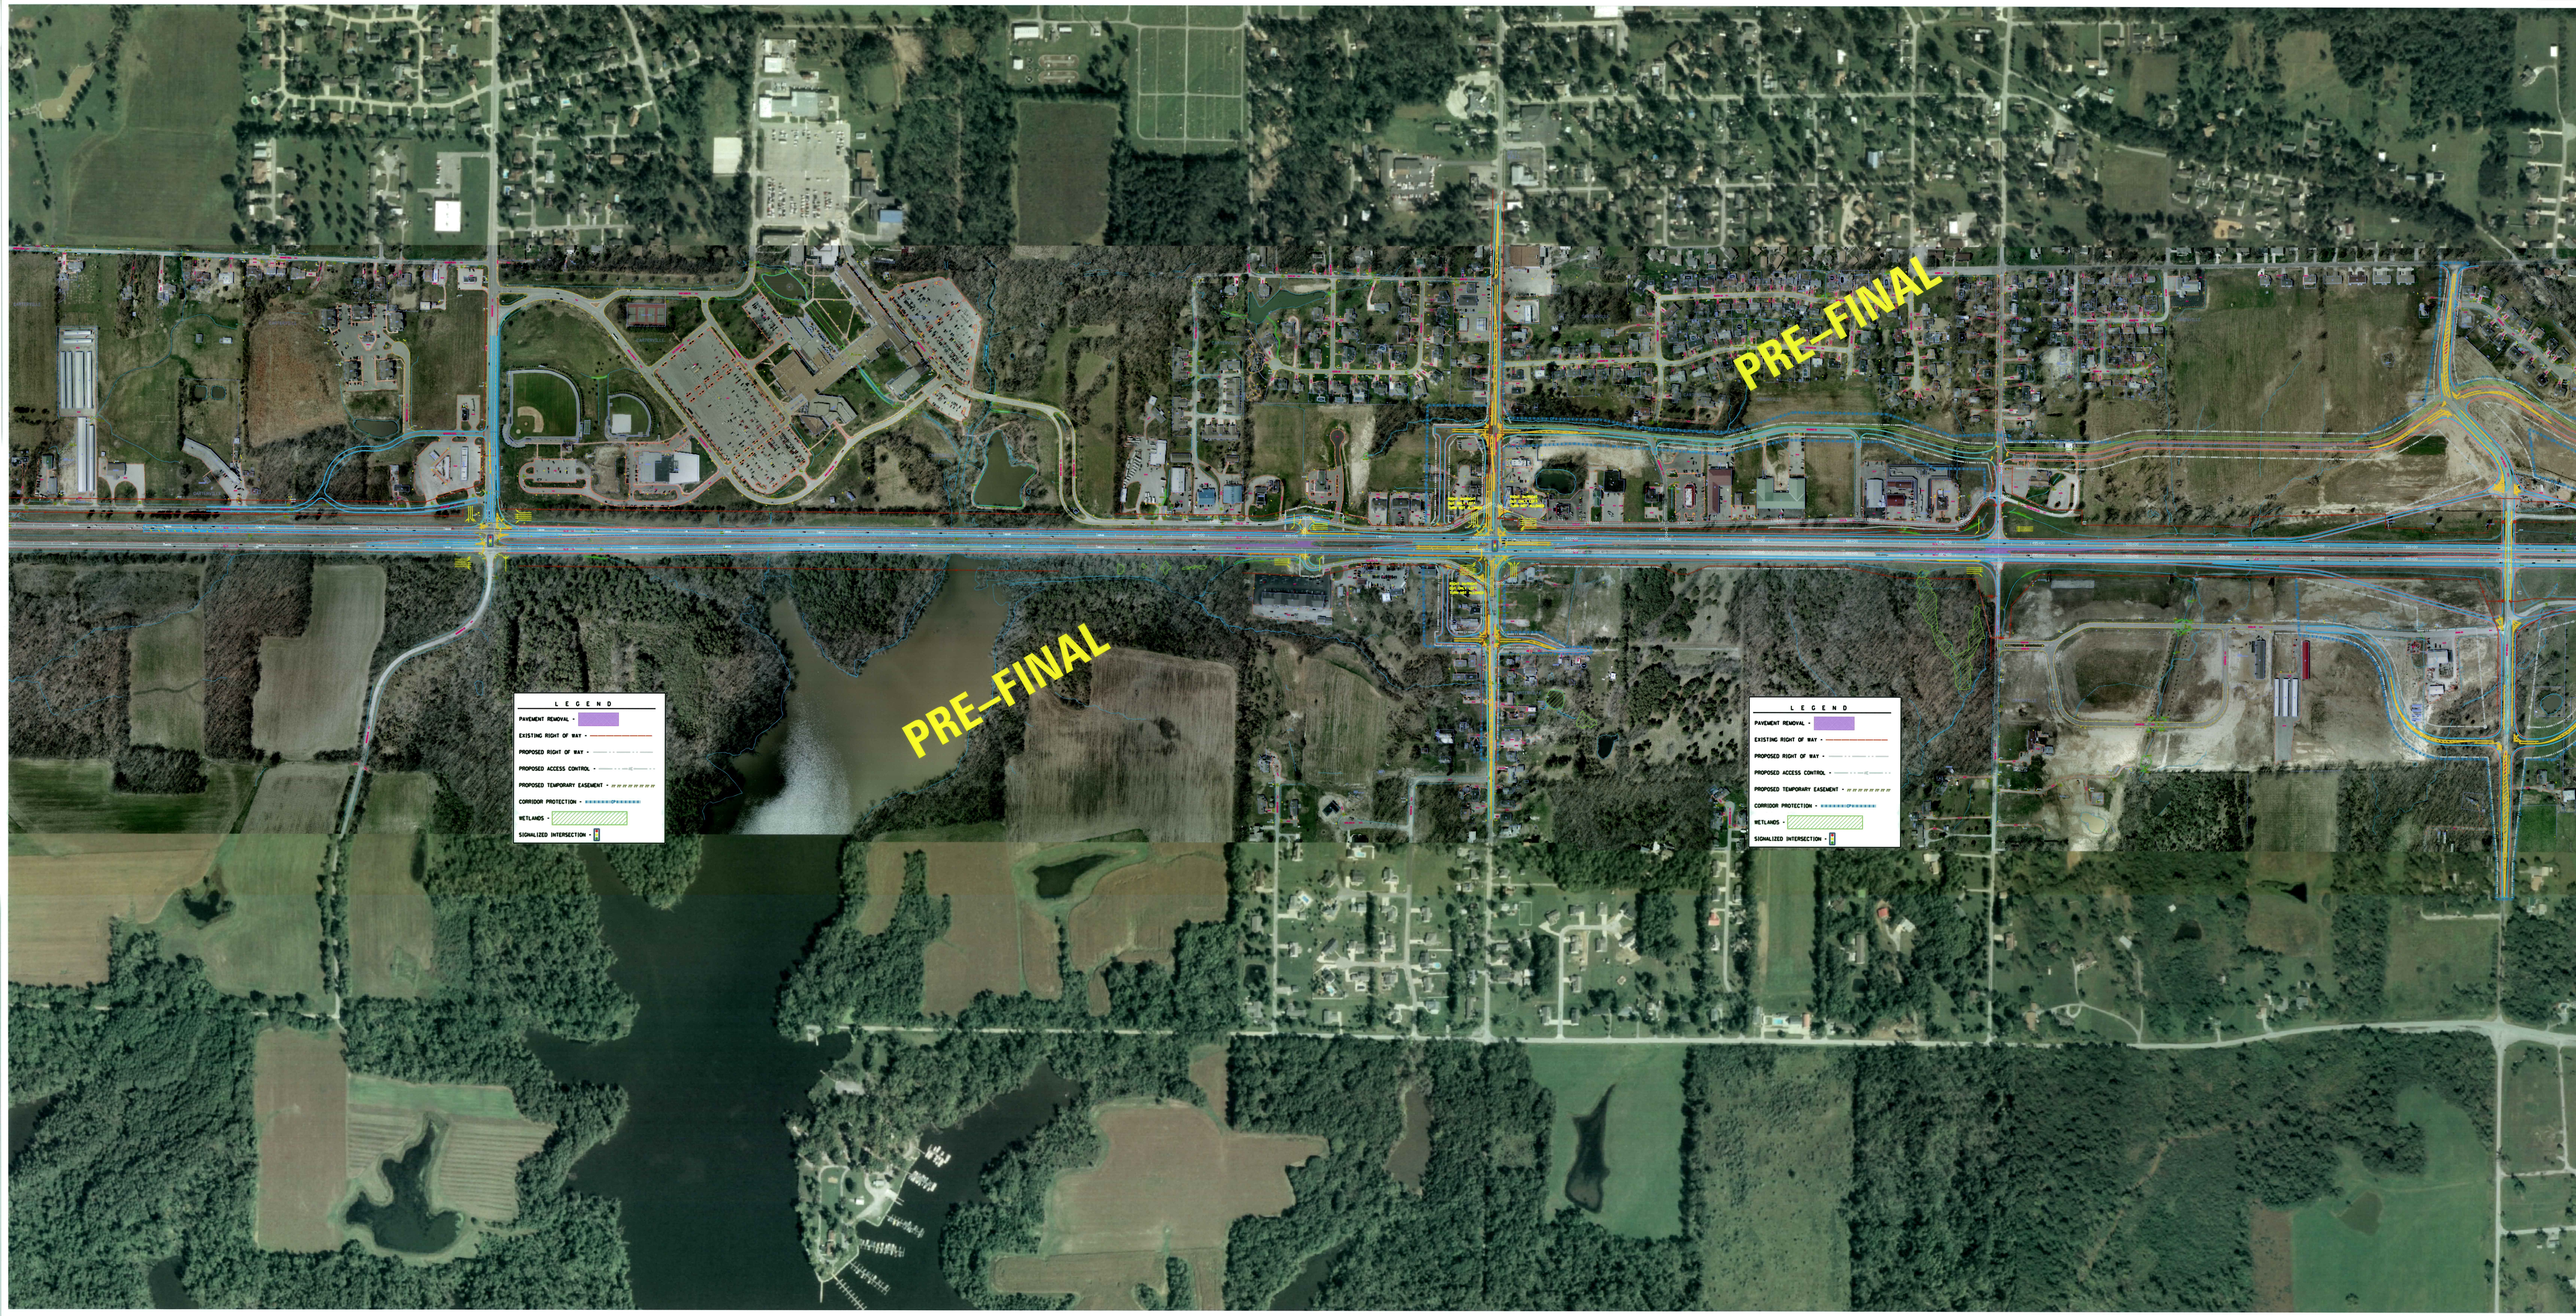
PRE-FINAL
PRE-FINAL
LEGEND
PAVEMENT REMOVAL
EXISTING RIGHT OF WAY
PROPOSED RIGHT OF WAY
PROPOSED ACCESS CONTROL
PROPOSED TEMPORARY EASEMENT
CORRIDOR PROTECTION
WETLANDS
SIGNALIZED INTERSECTION
LEGEND
PAVEMENT REMOVAL
EXISTING RIGHT OF WAY
PROPOSED RIGHT OF WAY
PROPOSED ACCESS CONTROL
PROPOSED TEMPORARY EASEMENT
CORRIDOR PROTECTION
WETLANDS
SIGNALIZED INTERSECTION