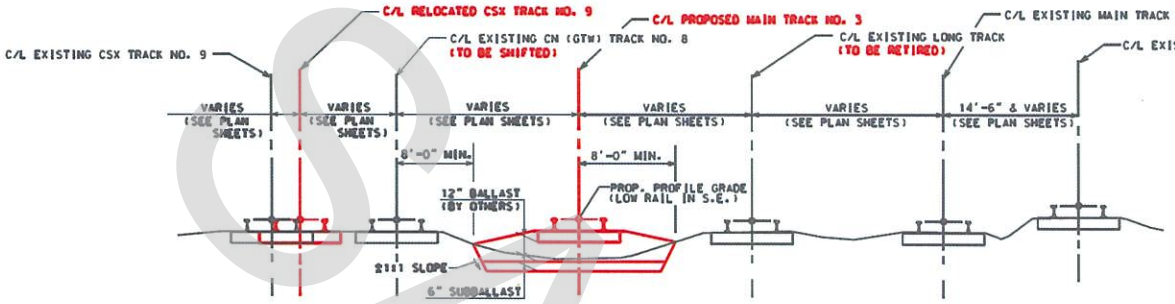

PROPOSED TYPICAL CROSS SECTION - MAINLINE TRACK
STA. 10+50.00± TO STA. 16+00.00±

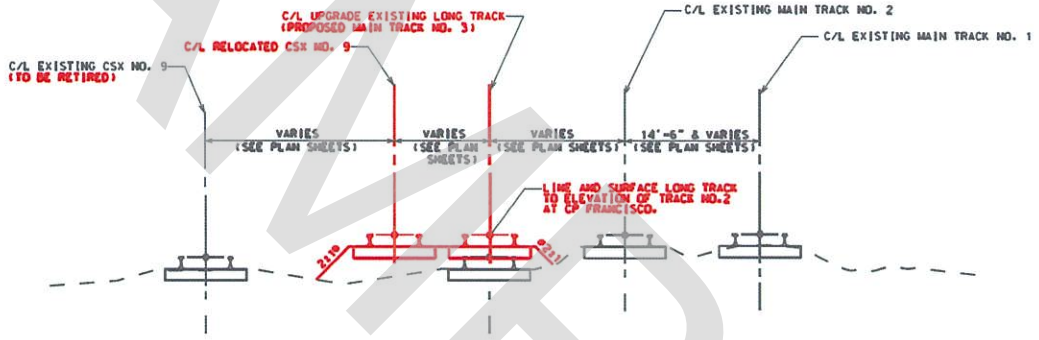

PROPOSED TYPICAL CROSS SECTION - MAINLINE TRACK
STA. 16+00.00± TO STA. 20+00.00

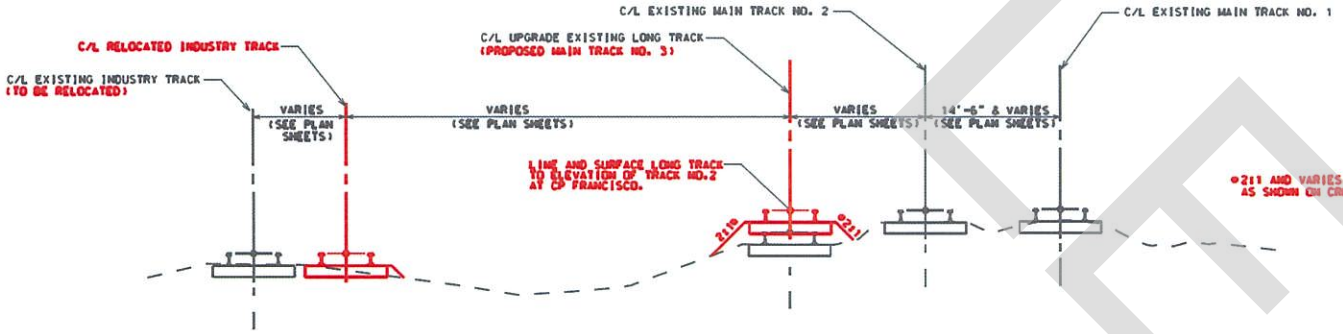

@2:1 AND VARIES. CONSTRUCT SLOPES AND SHOULDERS AS SHOWN ON CROSS SECTIONS (TYP.)

PROPOSED TYPICAL CROSS SECTION - MAINLINE TRACK
STA. 20+00.00± TO STA. 65+71.17

HORZ. 0' 50' 100' 150' 200'

EXHIBIT D-1

AFE NO.

CSX TRANSPORTATION
ENGINEERING DEPARTMENT
TRANSPORTATION PROJECTS
JACKSONVILLE, FLORIDA

REVISIONS

THIRD MAIN TRACK
CREATE B12
TYPICAL SECTIONS

COOK COUNTY ILLINOIS
DIVISION: WESTERN SUBDIVISION: McCOOK BRANCH
SCALE: AS SHOWN
DATE: 04-07
DRAWN: MLS
CHECKED:
VAL. MAP V-137.2
STA-STE
DRAWING NO.

CADD FILE:

DRAWING FILE NO.

SAMPLE