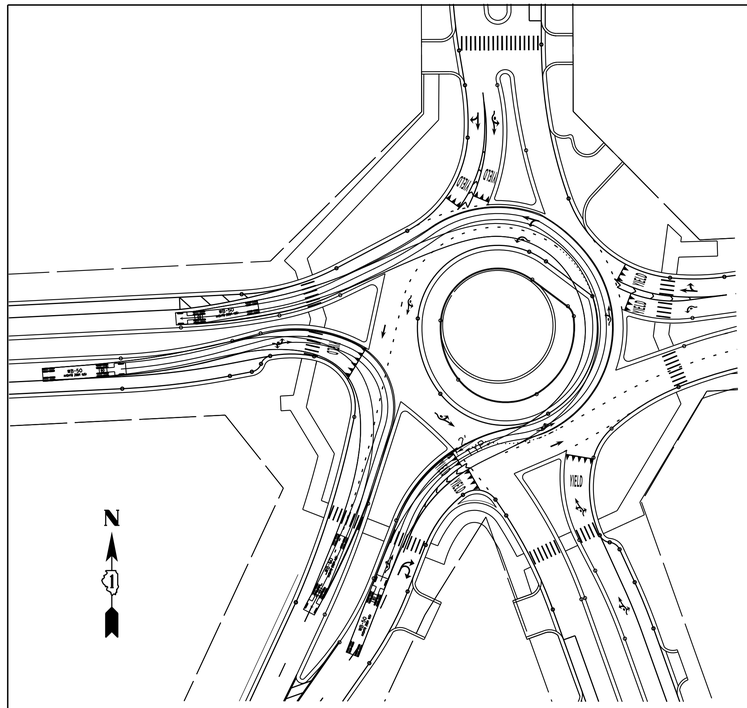

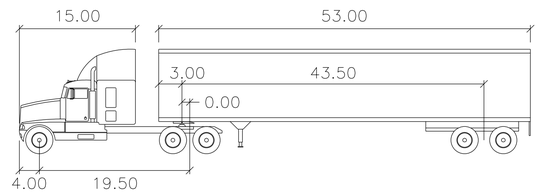

WB–65 feet

Tractor Width	: 8.00	Lock to Lock Time	: 6.0
Trailer Width	: 8.50	Steering Angle	: 28.4
Tractor Track	: 8.00	Articulating Angle	: 70.0
Trailer Track	: 8.50		

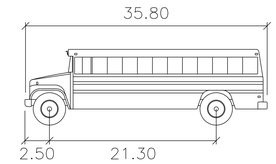

S–BUS–36 feet

Width	: 8.00
Track	: 8.00
Lock to Lock Time	: 6.0
Steering Angle	: 37.6

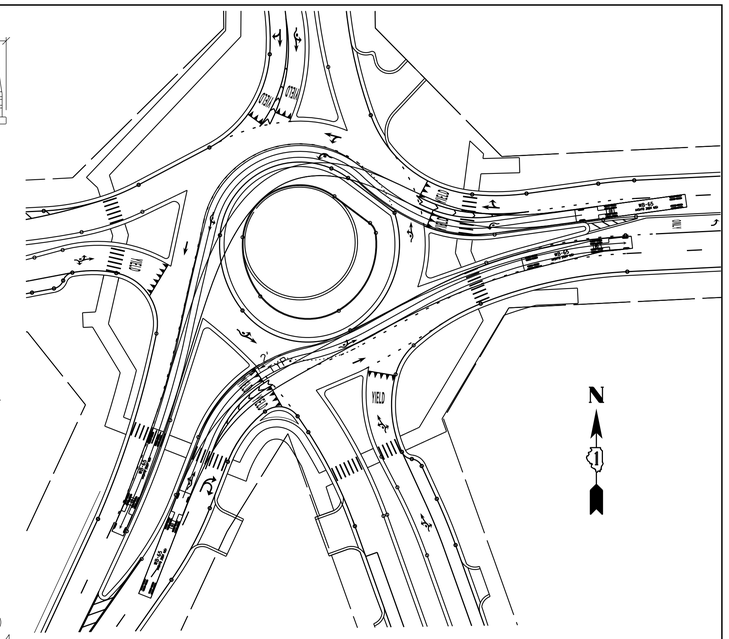

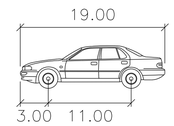

P feet

Width	: 7.00
Track	: 6.00
Lock to Lock Time	: 6.0
Steering Angle	: 31.6

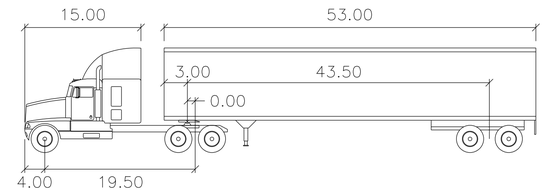

WB–65 feet

Tractor Width	: 8.00	Lock to Lock Time	: 6.0
Trailer Width	: 8.50	Steering Angle	: 28.4
Tractor Track	: 8.00	Articulating Angle	: 70.0
Trailer Track	: 8.50		

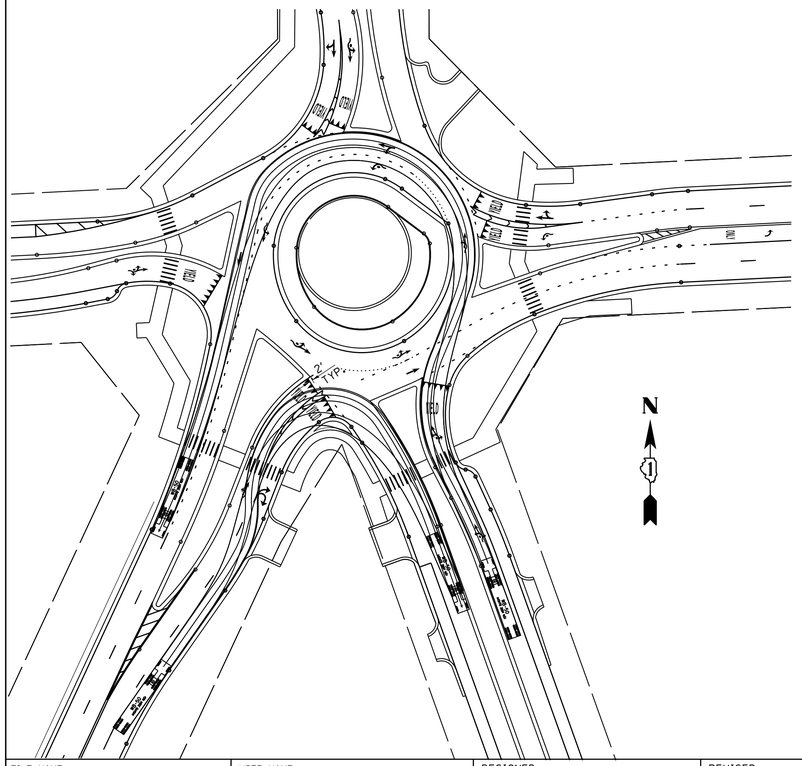

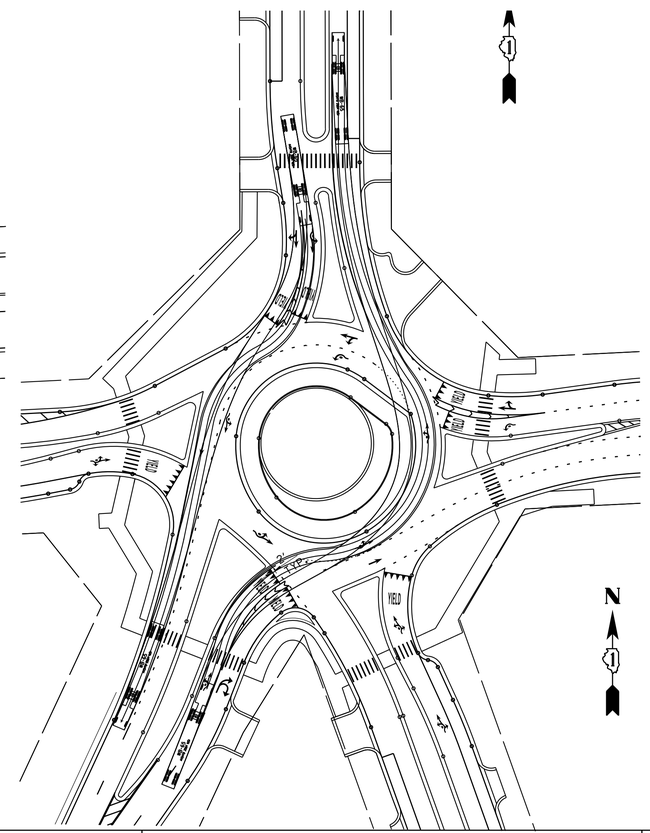

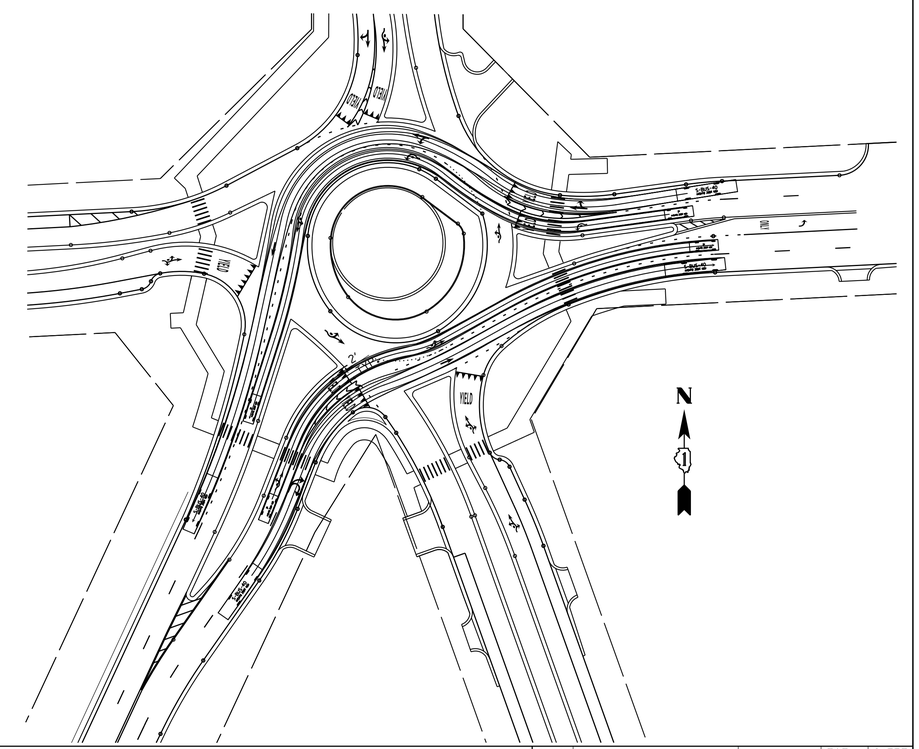

FILE NAME = c:\pw_work\pwidot\jasminesa\d0301827\P177809-planning2.dgn	USER NAME = jasminesa	DESIGNED -	REVISED -
		DRAWN -	REVISED -
	PLOT SCALE = 50.0000 ' / in.	CHECKED -	REVISED -
	PLOT DATE = 12/19/2013	DATE -	REVISED -

STATE OF ILLINOIS
DEPARTMENT OF TRANSPORTATION

ILLINOIS ROUTE 58 (GOLF ROAD) AT WOLF ROAD (CUMBERLAND CIRCLE)
SW GOLF ROAD AUTO TURN MOVEMENTS
VEHICLES USED: P, BUS, SB–36, WB–50, WB–65

SCALE: 1:50 | SHEET NO. OF SHEETS | STA. TO STA.

F.A.P. RTE.	SECTION	COUNTY	TOTAL SHEETS	SHEET NO.
389		COOK	5	4
		CONTRACT NO. 12897		
		ILLINOIS FED. AID PROJECT		

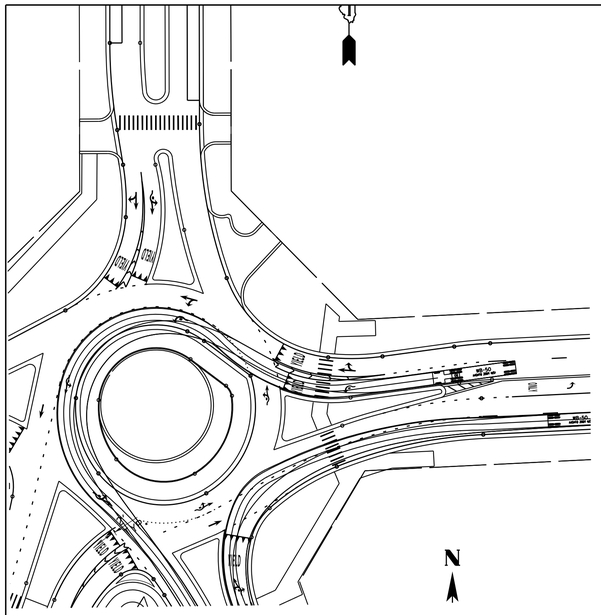

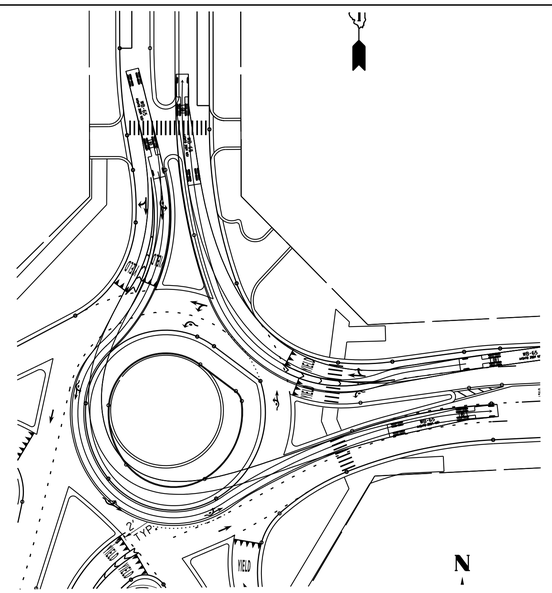

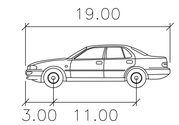

P feet

Width	: 7.00
Track	: 6.00
Lock to Lock Time	: 6.0
Steering Angle	: 31.6

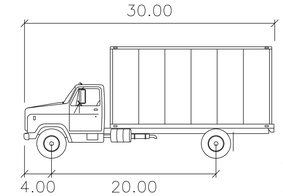

SU feet

Width	: 8.00
Track	: 8.00
Lock to Lock Time	: 6.0
Steering Angle	: 31.8

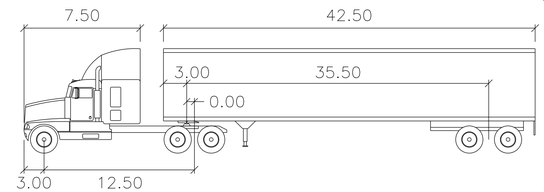

WB−50 feet

Tractor Width	: 8.00	Lock to Lock Time	: 6.0
Trailer Width	: 8.50	Steering Angle	: 17.7
Tractor Track	: 8.00	Articulating Angle	: 70.0
Trailer Track	: 8.50		

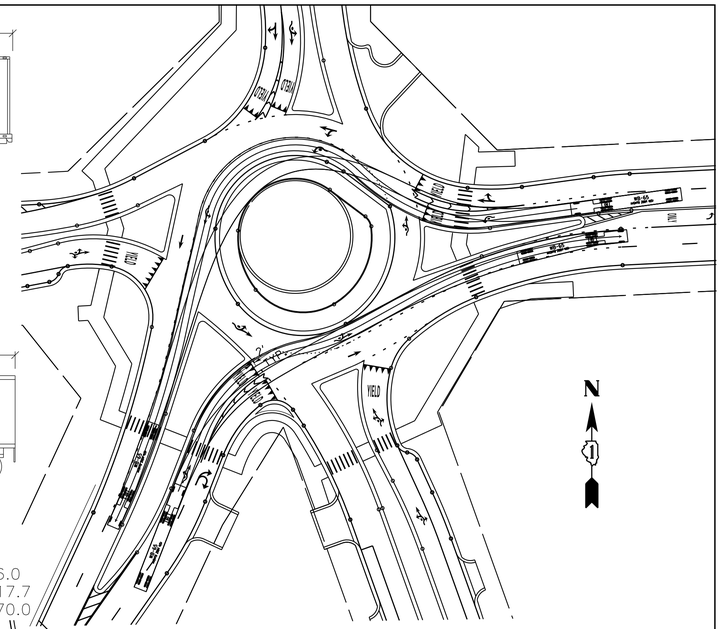

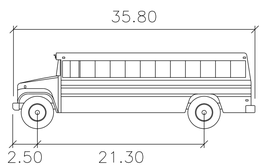

S−BUS−36 feet

Width	: 8.00
Track	: 8.00
Lock to Lock Time	: 6.0
Steering Angle	: 37.6

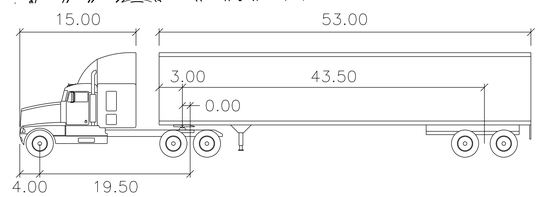

WB−65 feet

Tractor Width	: 8.00	Lock to Lock Time	: 6.0
Trailer Width	: 8.50	Steering Angle	: 28.4
Tractor Track	: 8.00	Articulating Angle	: 70.0
Trailer Track	: 8.50		

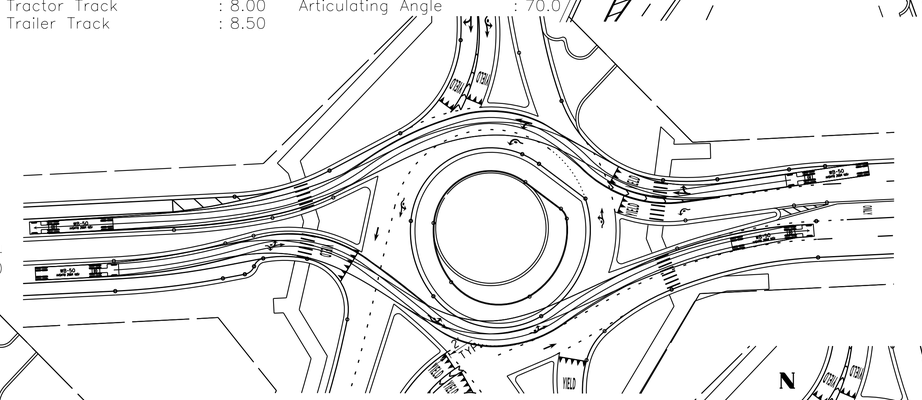

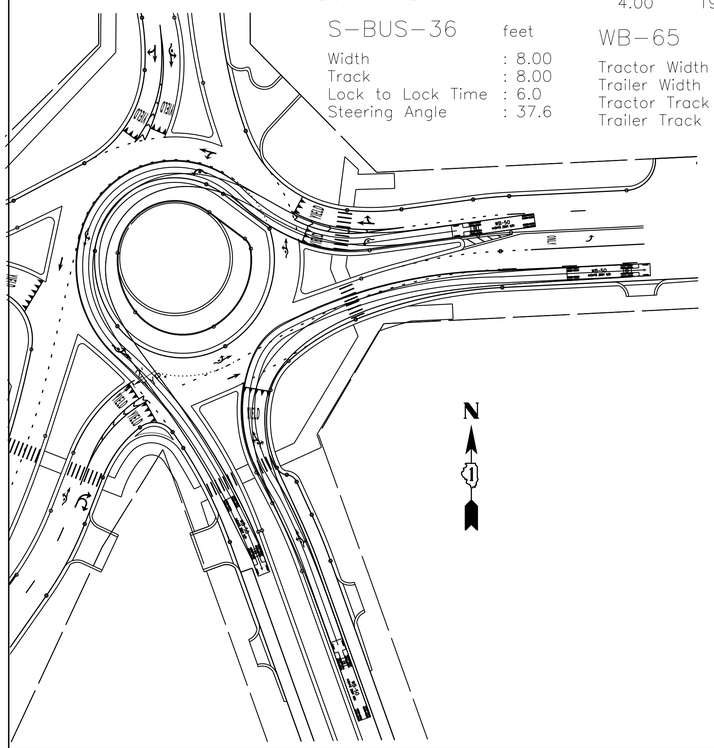

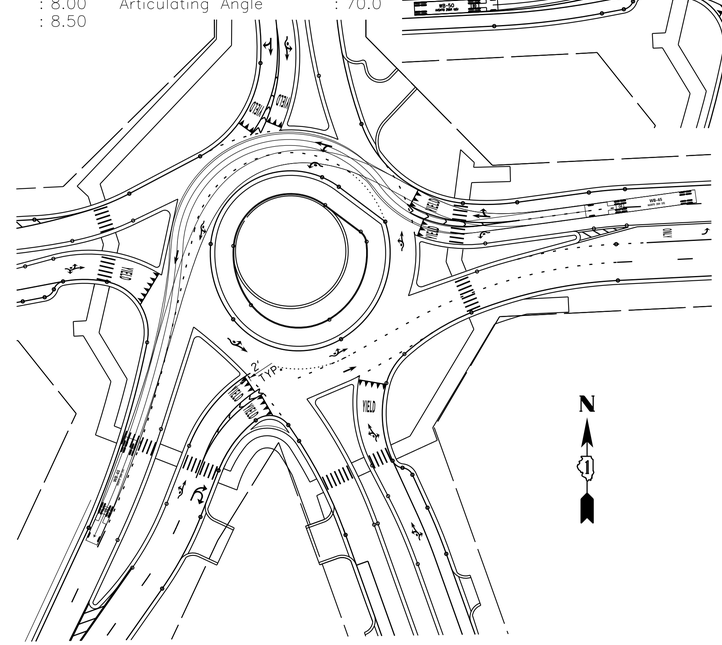

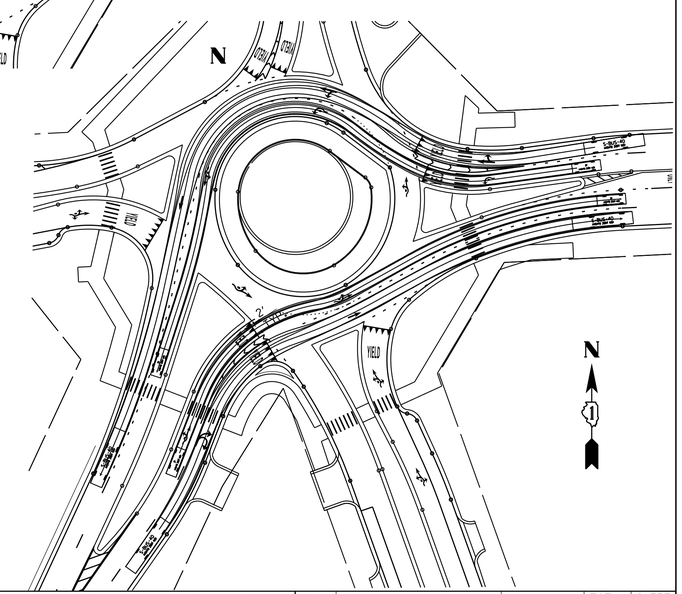

FILE NAME = c:\pw_work\pwidot\jasminesa\d0301827\P177809-planning2.dgn	USER NAME = jasminesa	DESIGNED -	REVISED -
		DRAWN -	REVISED -
	PLOT SCALE = 50.0000 ' / in.	CHECKED -	REVISED -
	PLOT DATE = 12/19/2013	DATE -	REVISED -

STATE OF ILLINOIS
DEPARTMENT OF TRANSPORTATION

ILLINOIS ROUTE 58 (GOLF ROAD) AT WOLF ROAD (CUMBERLAND CIRCLE)
E GOLF ROAD AUTO TURN MOVEMENTS
VEHICLES USED: WB−50, WB−65

SCALE: 1:50 | SHEET NO. OF SHEETS | STA. TO STA.

F.A.P. RTE.	SECTION	COUNTY	TOTAL SHEETS	SHEET NO.
389		COOK	5	2
		CONTRACT NO. 12897		
	ILLINOIS	FED. AID PROJECT		

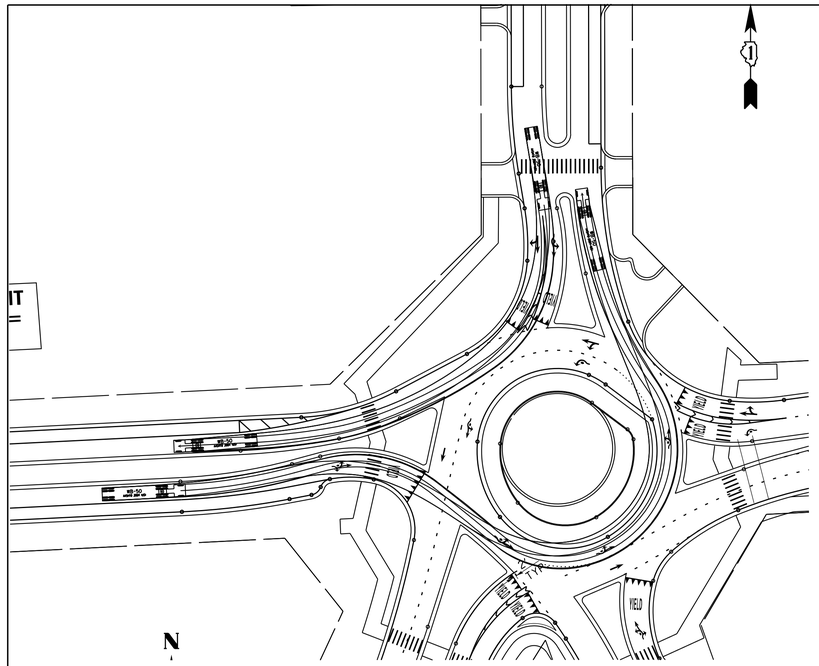

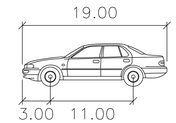

P feet

Width	: 7.00
Track	: 6.00
Lock to Lock Time	: 6.0
Steering Angle	: 31.6

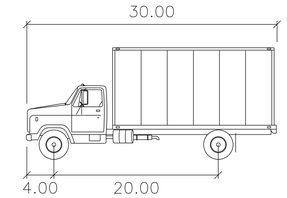

SU feet

Width	: 8.00
Track	: 8.00
Lock to Lock Time	: 6.0
Steering Angle	: 31.8

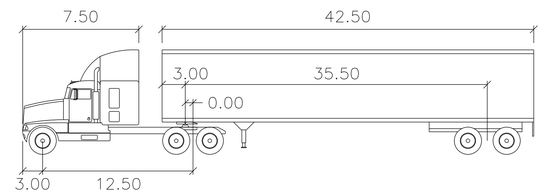

WB-50 feet

Tractor Width	: 8.00	Lock to Lock Time	: 6.0
Trailer Width	: 8.50	Steering Angle	: 17.7
Tractor Track	: 8.00	Articulating Angle	: 70.0
Trailer Track	: 8.50		

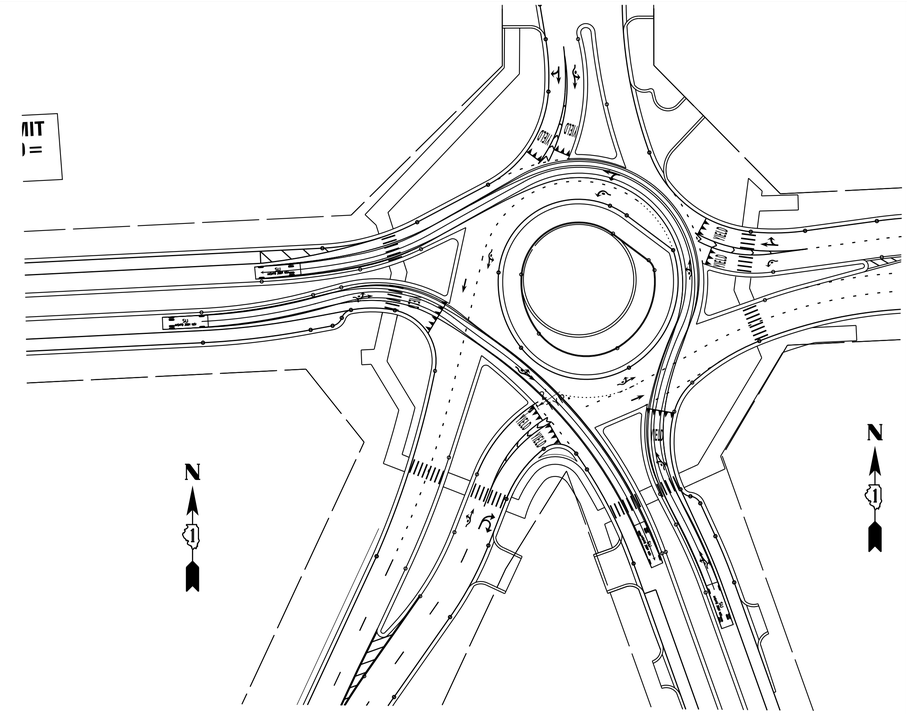

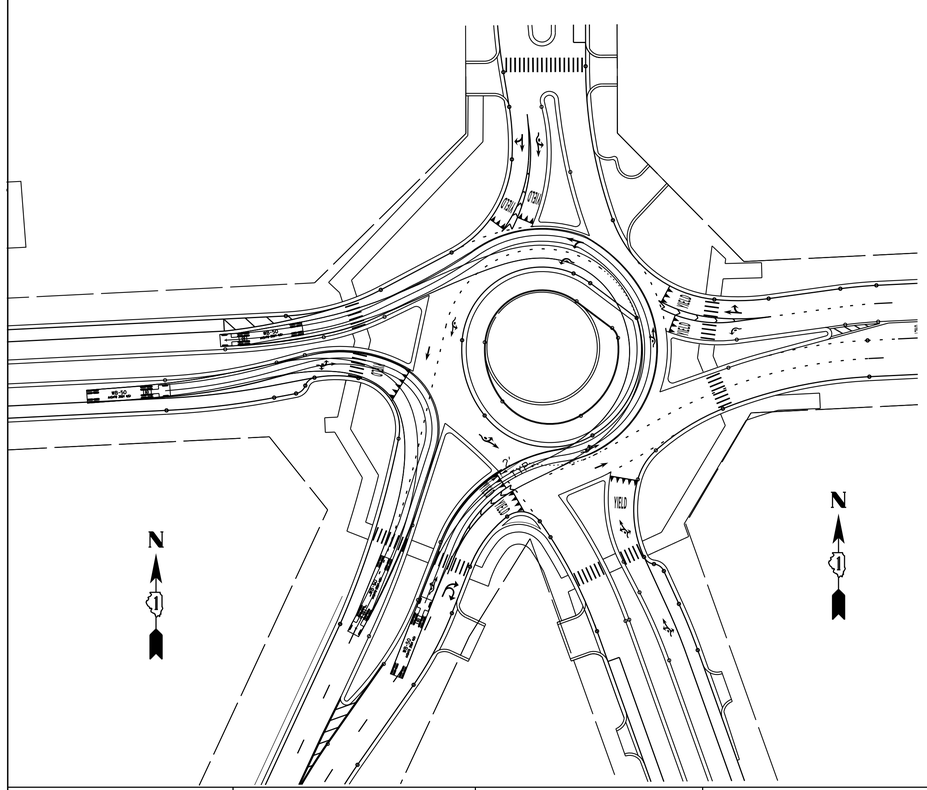

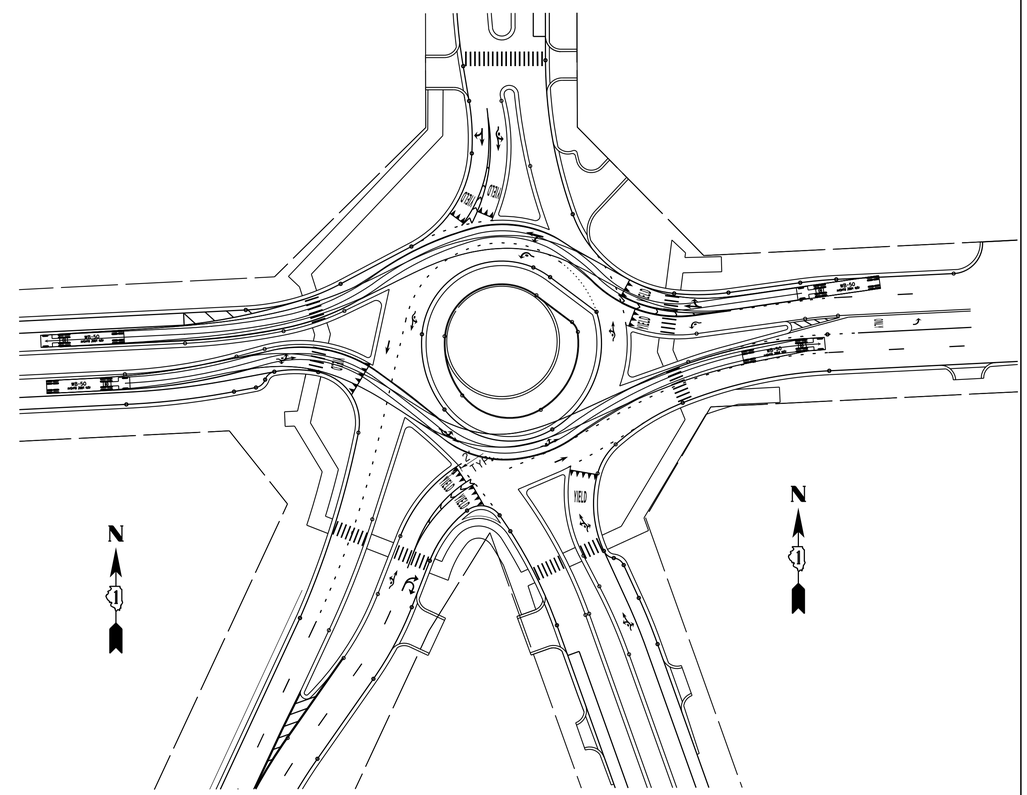

FILE NAME = c:\pw_work\pwidot\jasminesa\d0301827\P177809-planning2.dgn	USER NAME = jasminesa	DESIGNED -	REVISED -
		DRAWN -	REVISED -
	PLOT SCALE = 50.0000 ' / in.	CHECKED -	REVISED -
	PLOT DATE = 12/19/2013	DATE -	REVISED -

STATE OF ILLINOIS
DEPARTMENT OF TRANSPORTATION

ILLINOIS ROUTE 58 (GOLF ROAD) AT WOLF ROAD (CUMBERLAND CIRCLE)
STATE STREET AUTO TURN MOVEMENTS
VEHICLES USED:P, SU, WB-50

SCALE: 1:50 | SHEET NO. OF SHEETS | STA. TO STA.

F.A.P. RTE.	SECTION	COUNTY	TOTAL SHEETS	SHEET NO.
389		COOK	5	5
		CONTRACT NO. 12897		
	ILLINOIS	FED. AID PROJECT		

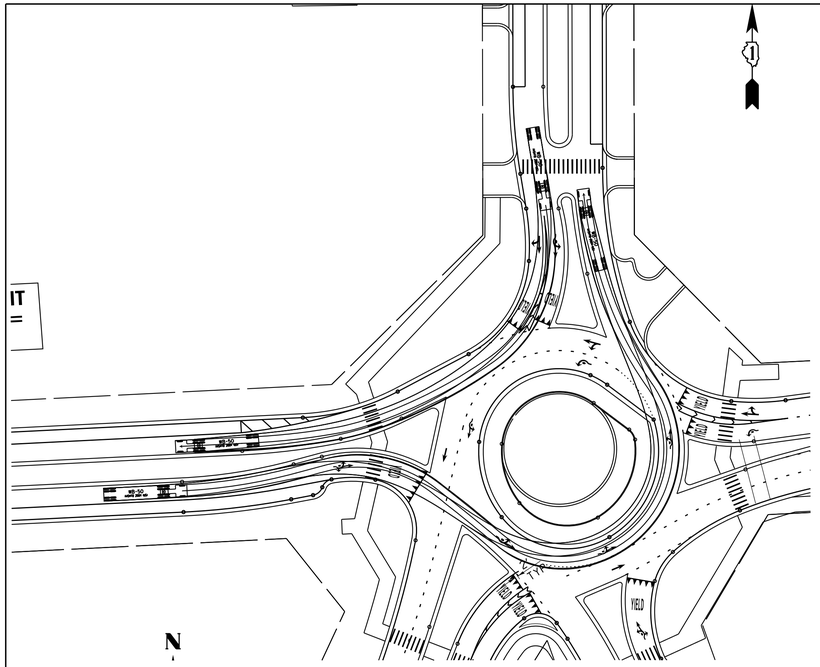

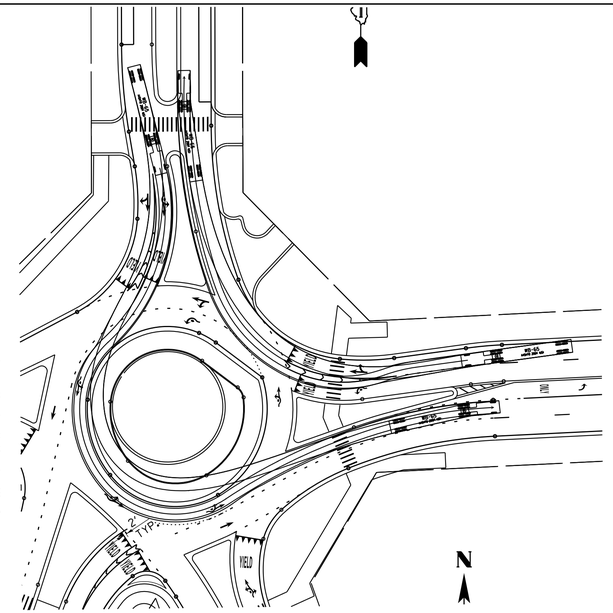

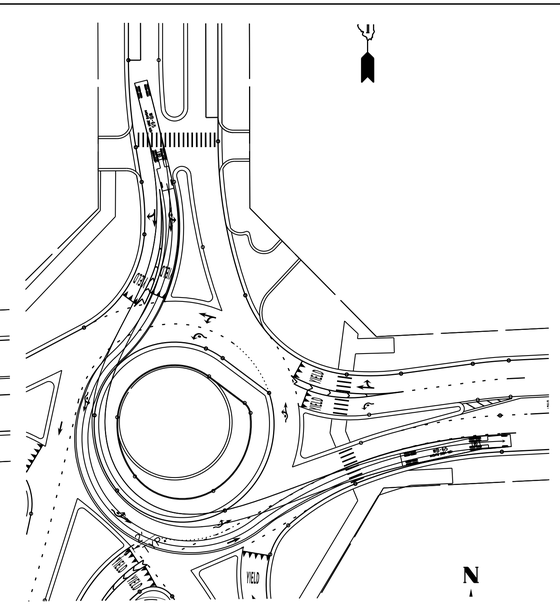

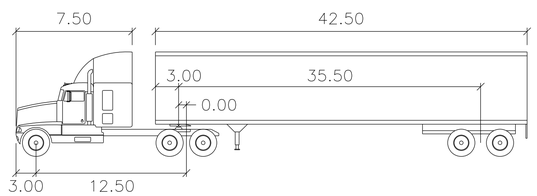

WB–50 feet

Tractor Width	: 8.00	Lock to Lock Time	: 6.0
Trailer Width	: 8.50	Steering Angle	: 17.7
Tractor Track	: 8.00	Articulating Angle	: 70.0
Trailer Track	: 8.50		

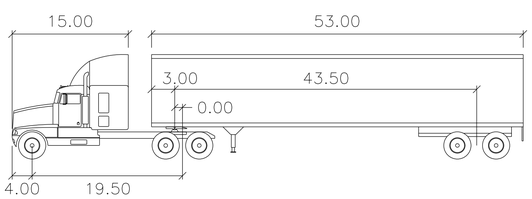

WB–65 feet

Tractor Width	: 8.00	Lock to Lock Time	: 6.0
Trailer Width	: 8.50	Steering Angle	: 28.4
Tractor Track	: 8.00	Articulating Angle	: 70.0
Trailer Track	: 8.50		

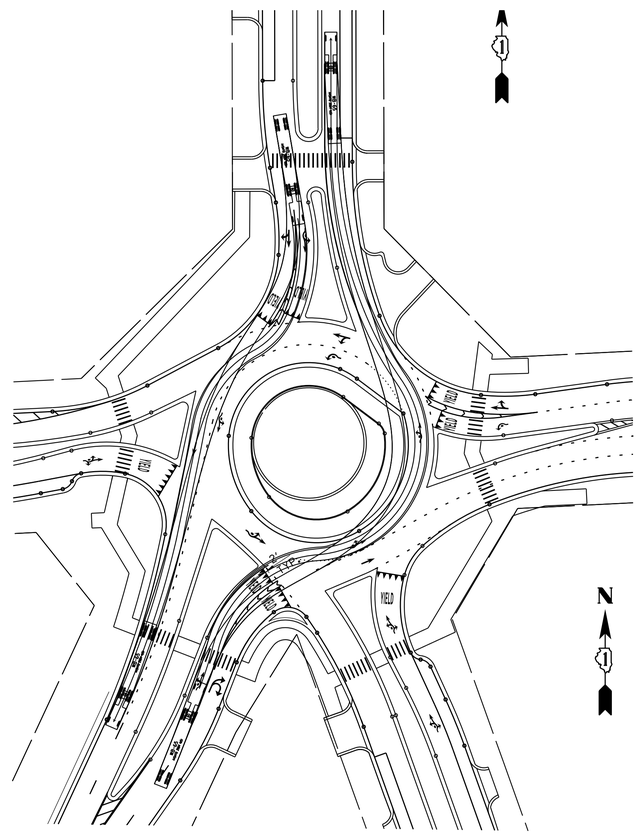

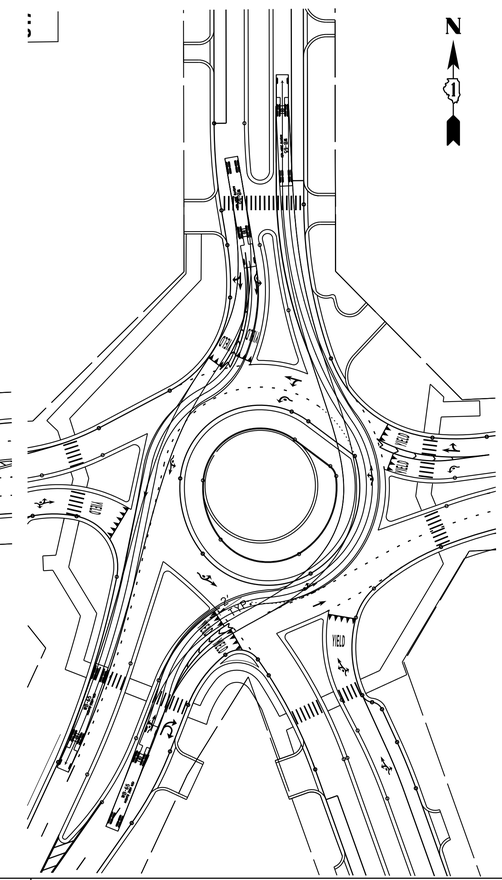

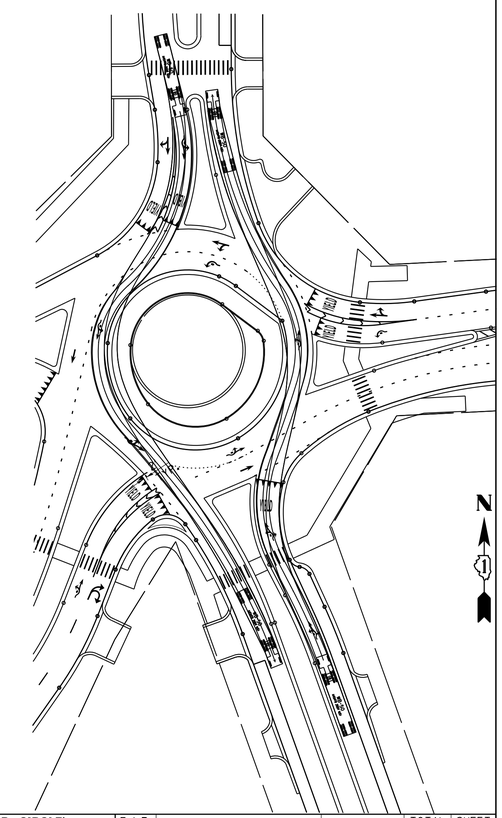

FILE NAME =	USER NAME = jasminesa	DESIGNED -	REVISED -
c:\pw_work\pwidot\jasminesa\d0301827\P177809-planning2.dgn		DRAWN -	REVISED -
	PLOT SCALE = 50.0000 ' / in.	CHECKED -	REVISED -
	PLOT DATE = 12/19/2013	DATE -	REVISED -

STATE OF ILLINOIS
DEPARTMENT OF TRANSPORTATION

ILLINOIS ROUTE 58 (GOLF ROAD) AT WOLF ROAD (CUMBERLAND CIRCLE)
WOLF ROAD AUTO TURN
VEHICLES USED:WB–50, WB–65

SCALE: 1:50 | SHEET NO. OF SHEETS | STA. TO STA.

F.A.P. RTE.	SECTION	COUNTY	TOTAL SHEETS	SHEET NO.
389		COOK	5	1
		CONTRACT NO. 12897		
		ILLINOIS FED. AID PROJECT		

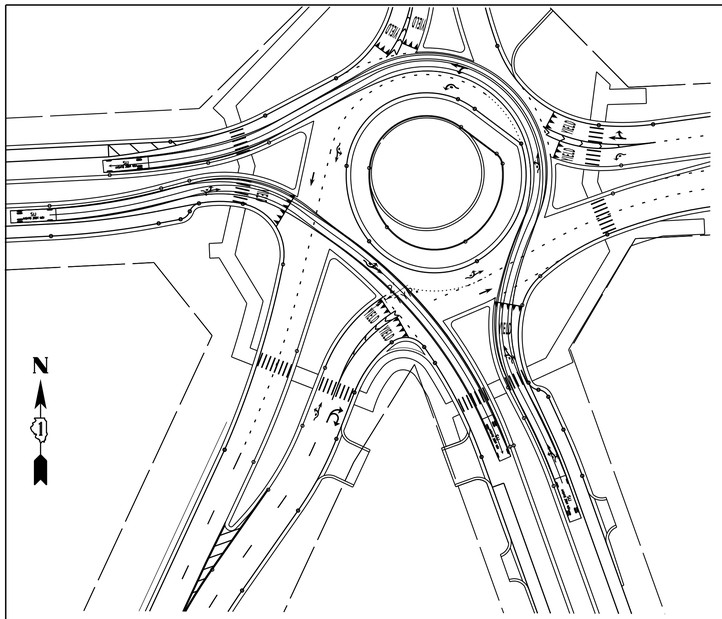

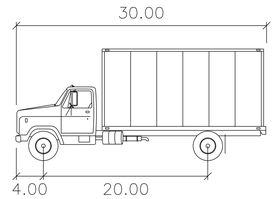

SU feet

Width	: 8.00
Track	: 8.00
Lock to Lock Time	: 6.0
Steering Angle	: 31.8

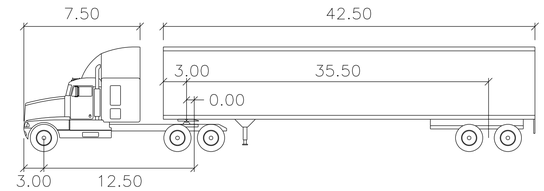

WB-50 feet

Tractor Width	: 8.00	Lock to Lock Time	: 6.0
Trailer Width	: 8.50	Steering Angle	: 17.7
Tractor Track	: 8.00	Articulating Angle	: 70.0
Trailer Track	: 8.50		

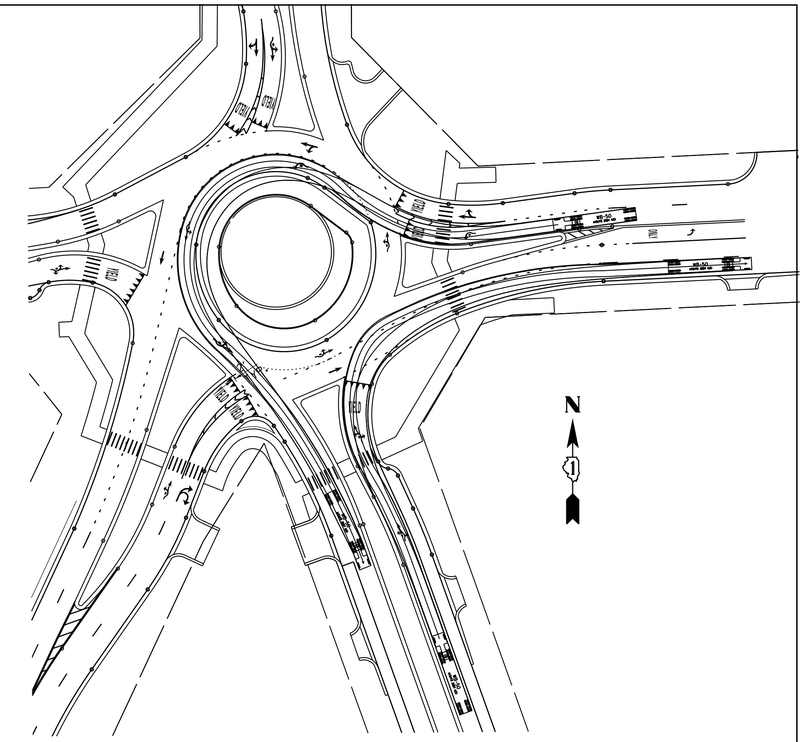

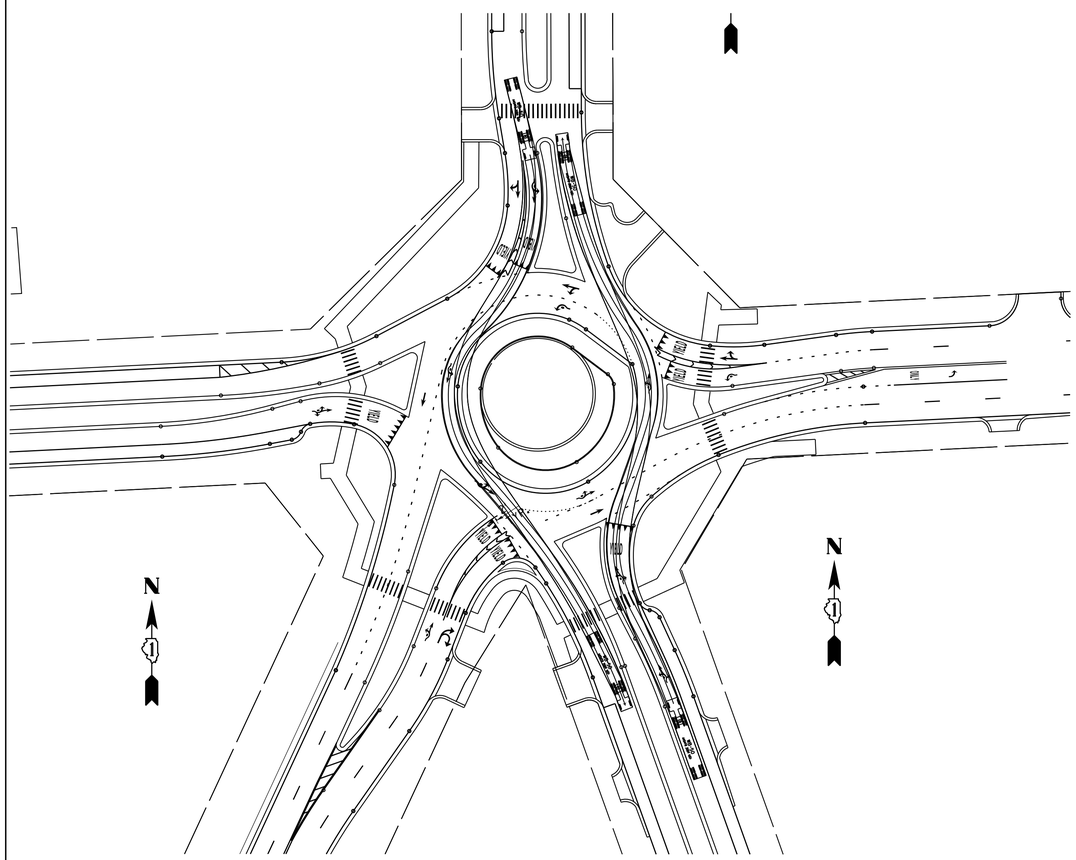

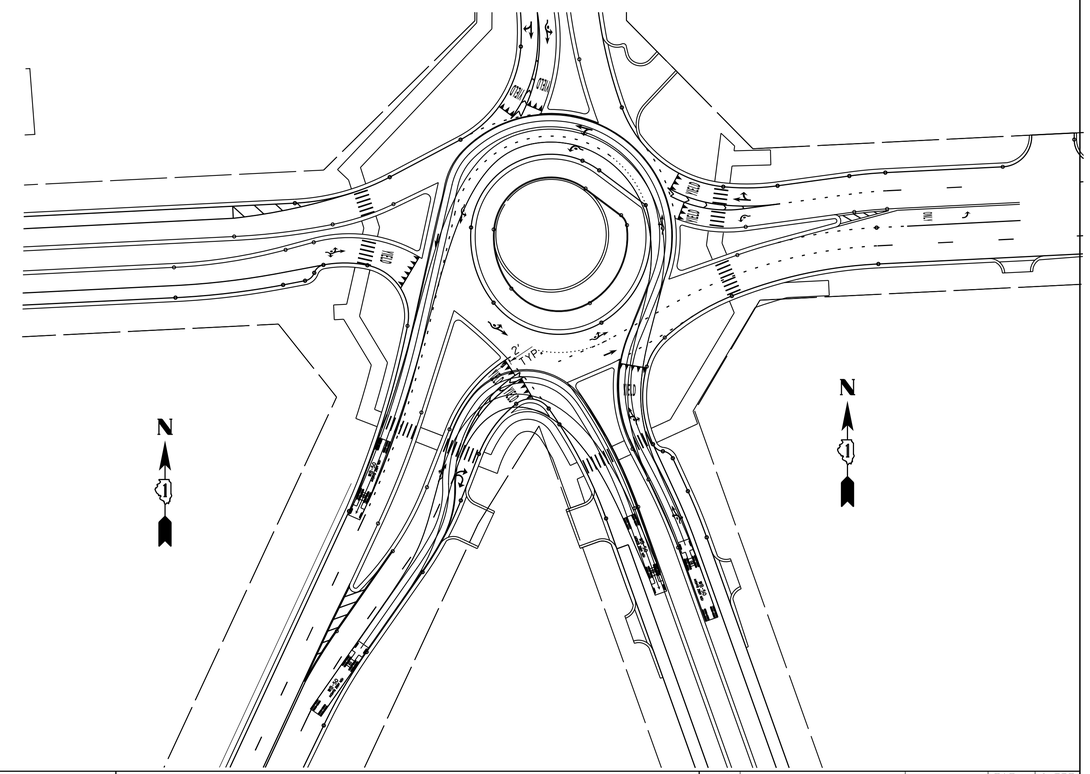

FILE NAME = c:\pw_work\pwidot\jasminesa\d0301827\P177809-planning2.dgn	USER NAME = jasminesa	DESIGNED -	REVISED -
		DRAWN -	REVISED -
	PLOT SCALE = 50.0000 ' / in.	CHECKED -	REVISED -
	PLOT DATE = 12/19/2013	DATE -	REVISED -

STATE OF ILLINOIS
DEPARTMENT OF TRANSPORTATION

ILLINOIS ROUTE 58 (GOLF ROAD) AT WOLF ROAD (CUMBERLAND CIRCLE)
BROADWAY STREET AUTO TURN MOVEMENTS
VEHICLES USED: SB-36, WB-50, WB-65

SCALE: 1:50 | SHEET NO. OF SHEETS | STA. TO STA.

F.A.P. RTE.	SECTION	COUNTY	TOTAL SHEETS	SHEET NO.
389		COOK	5	3
		CONTRACT NO. 12897		
	ILLINOIS	FED. AID PROJECT		