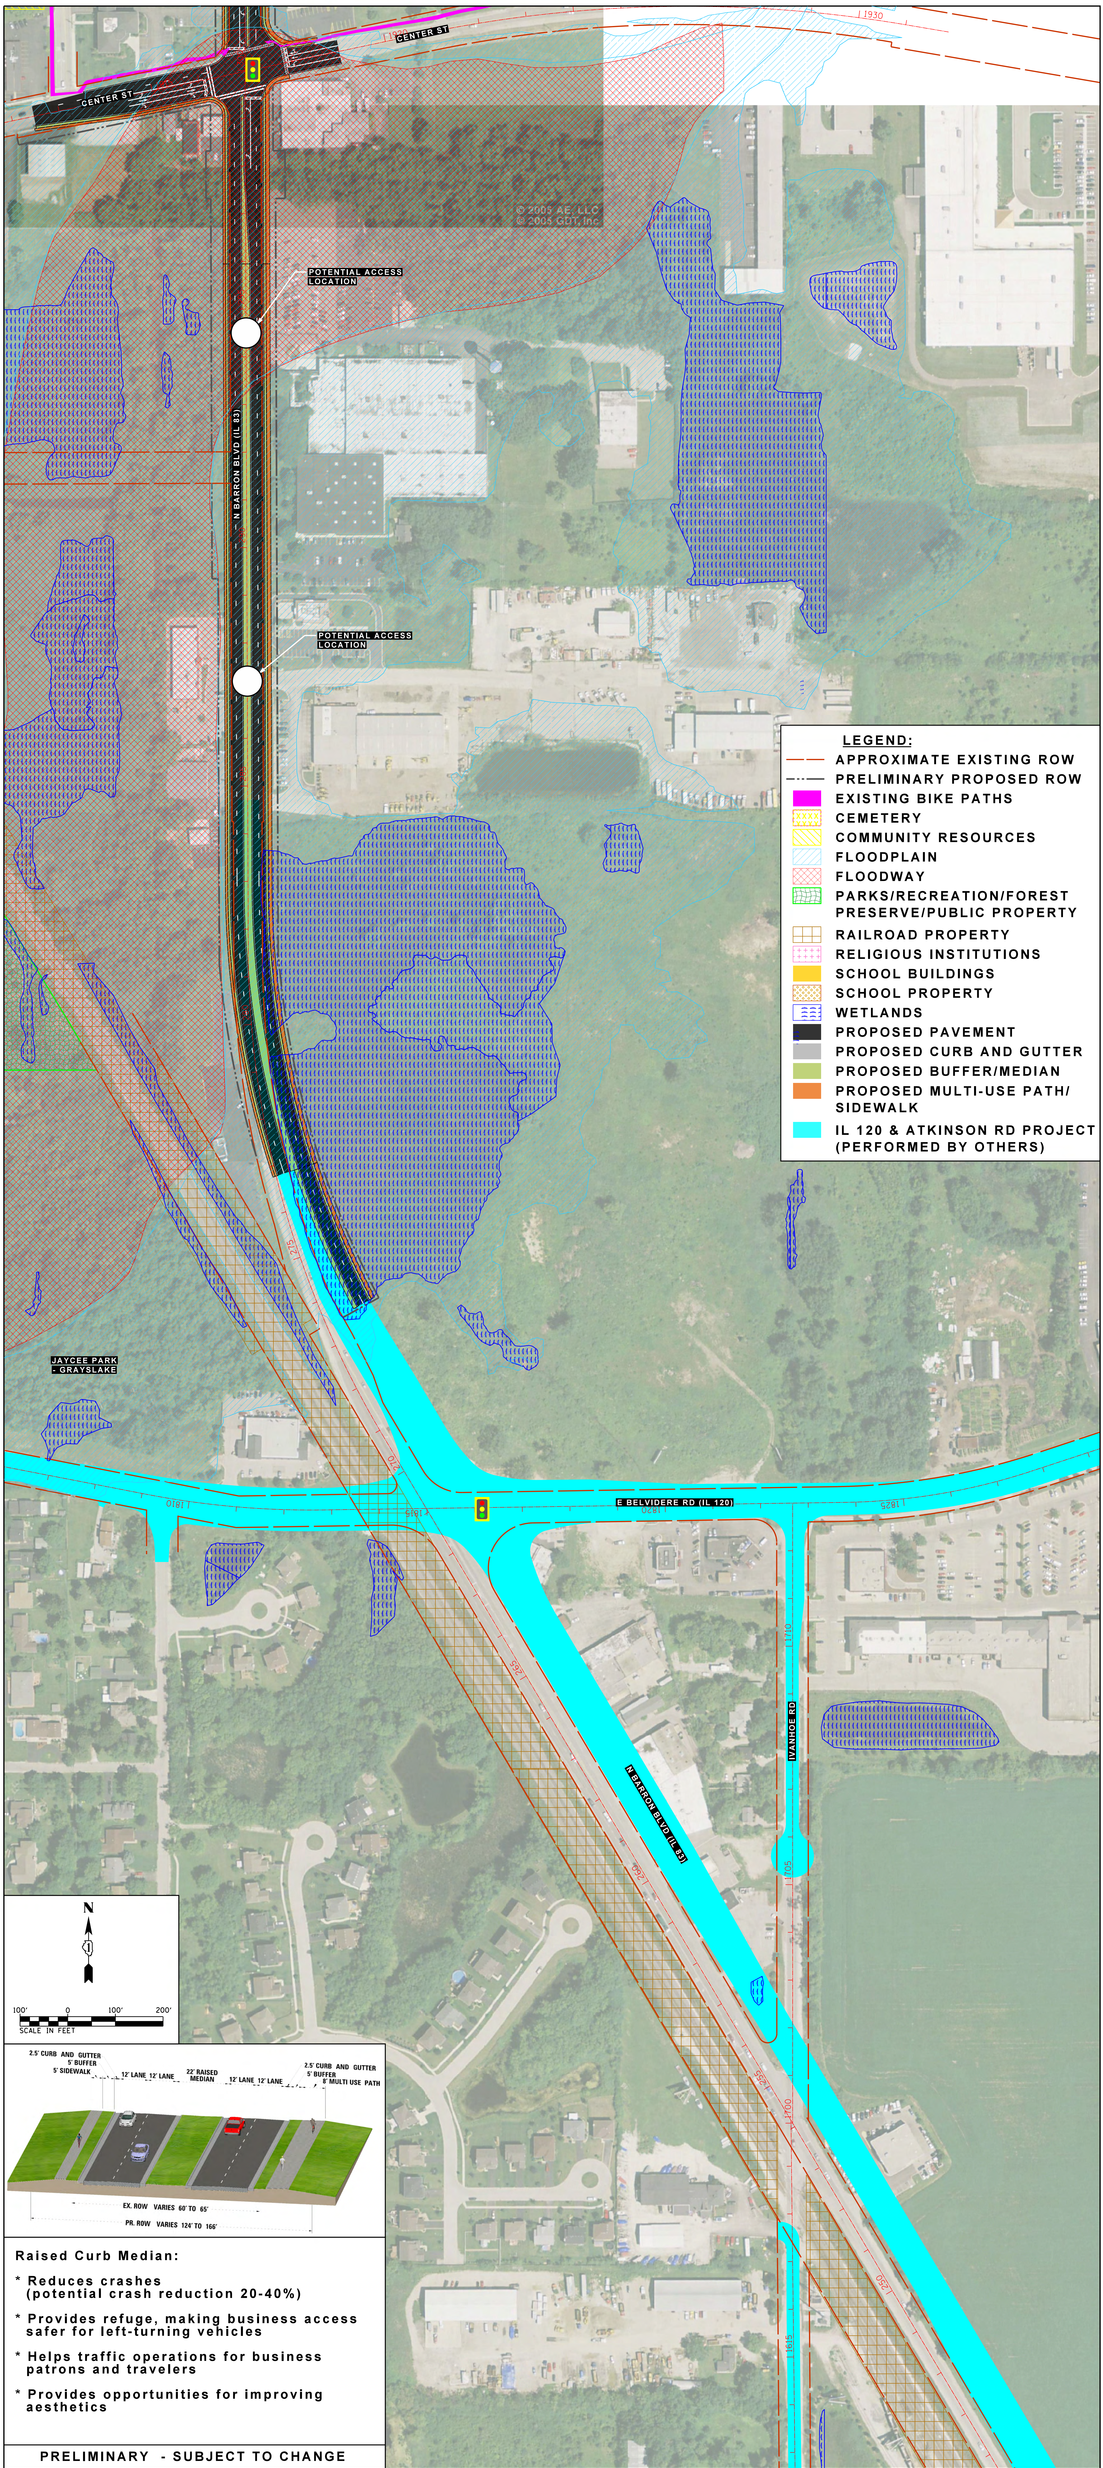

Raised Curb Median:

* Reduces crashes (potential crash reduction 20-40%)
* Provides refuge, making business access safer for left-turning vehicles
* Helps traffic operations for business patrons and travelers
* Provides opportunities for improving aesthetics

PRELIMINARY - SUBJECT TO CHANGE

VOLKERT

IL 83 / ATKINSON RD PROJECT TO CENTER ST
4 - 12' LANE URBAN TYPICAL

C1