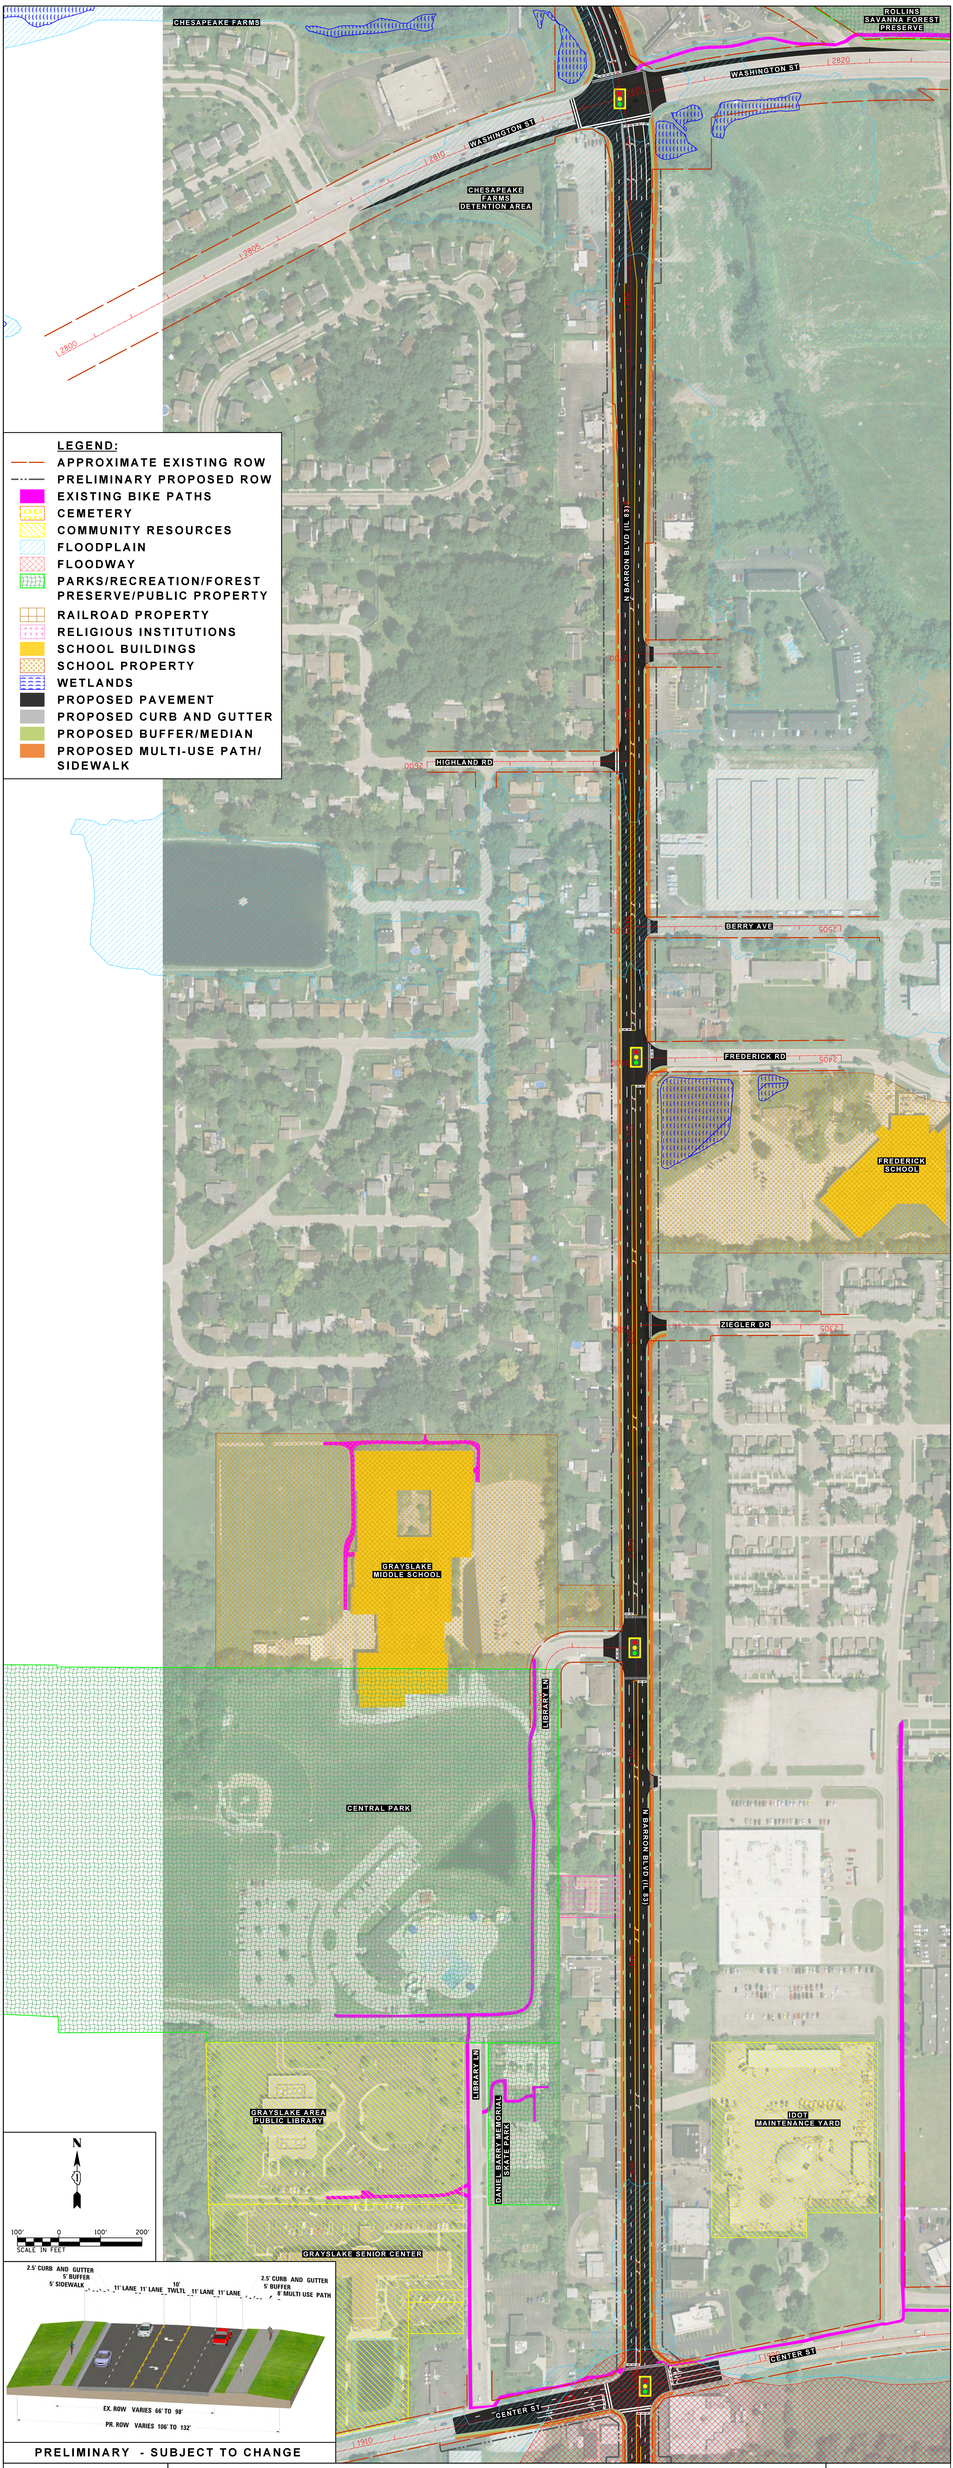

PRELIMINARY - SUBJECT TO CHANGE

VOLKERT

IL 83 / CENTER ST TO WASHINGTON ST
5 LANE URBAN TYPICAL

C2