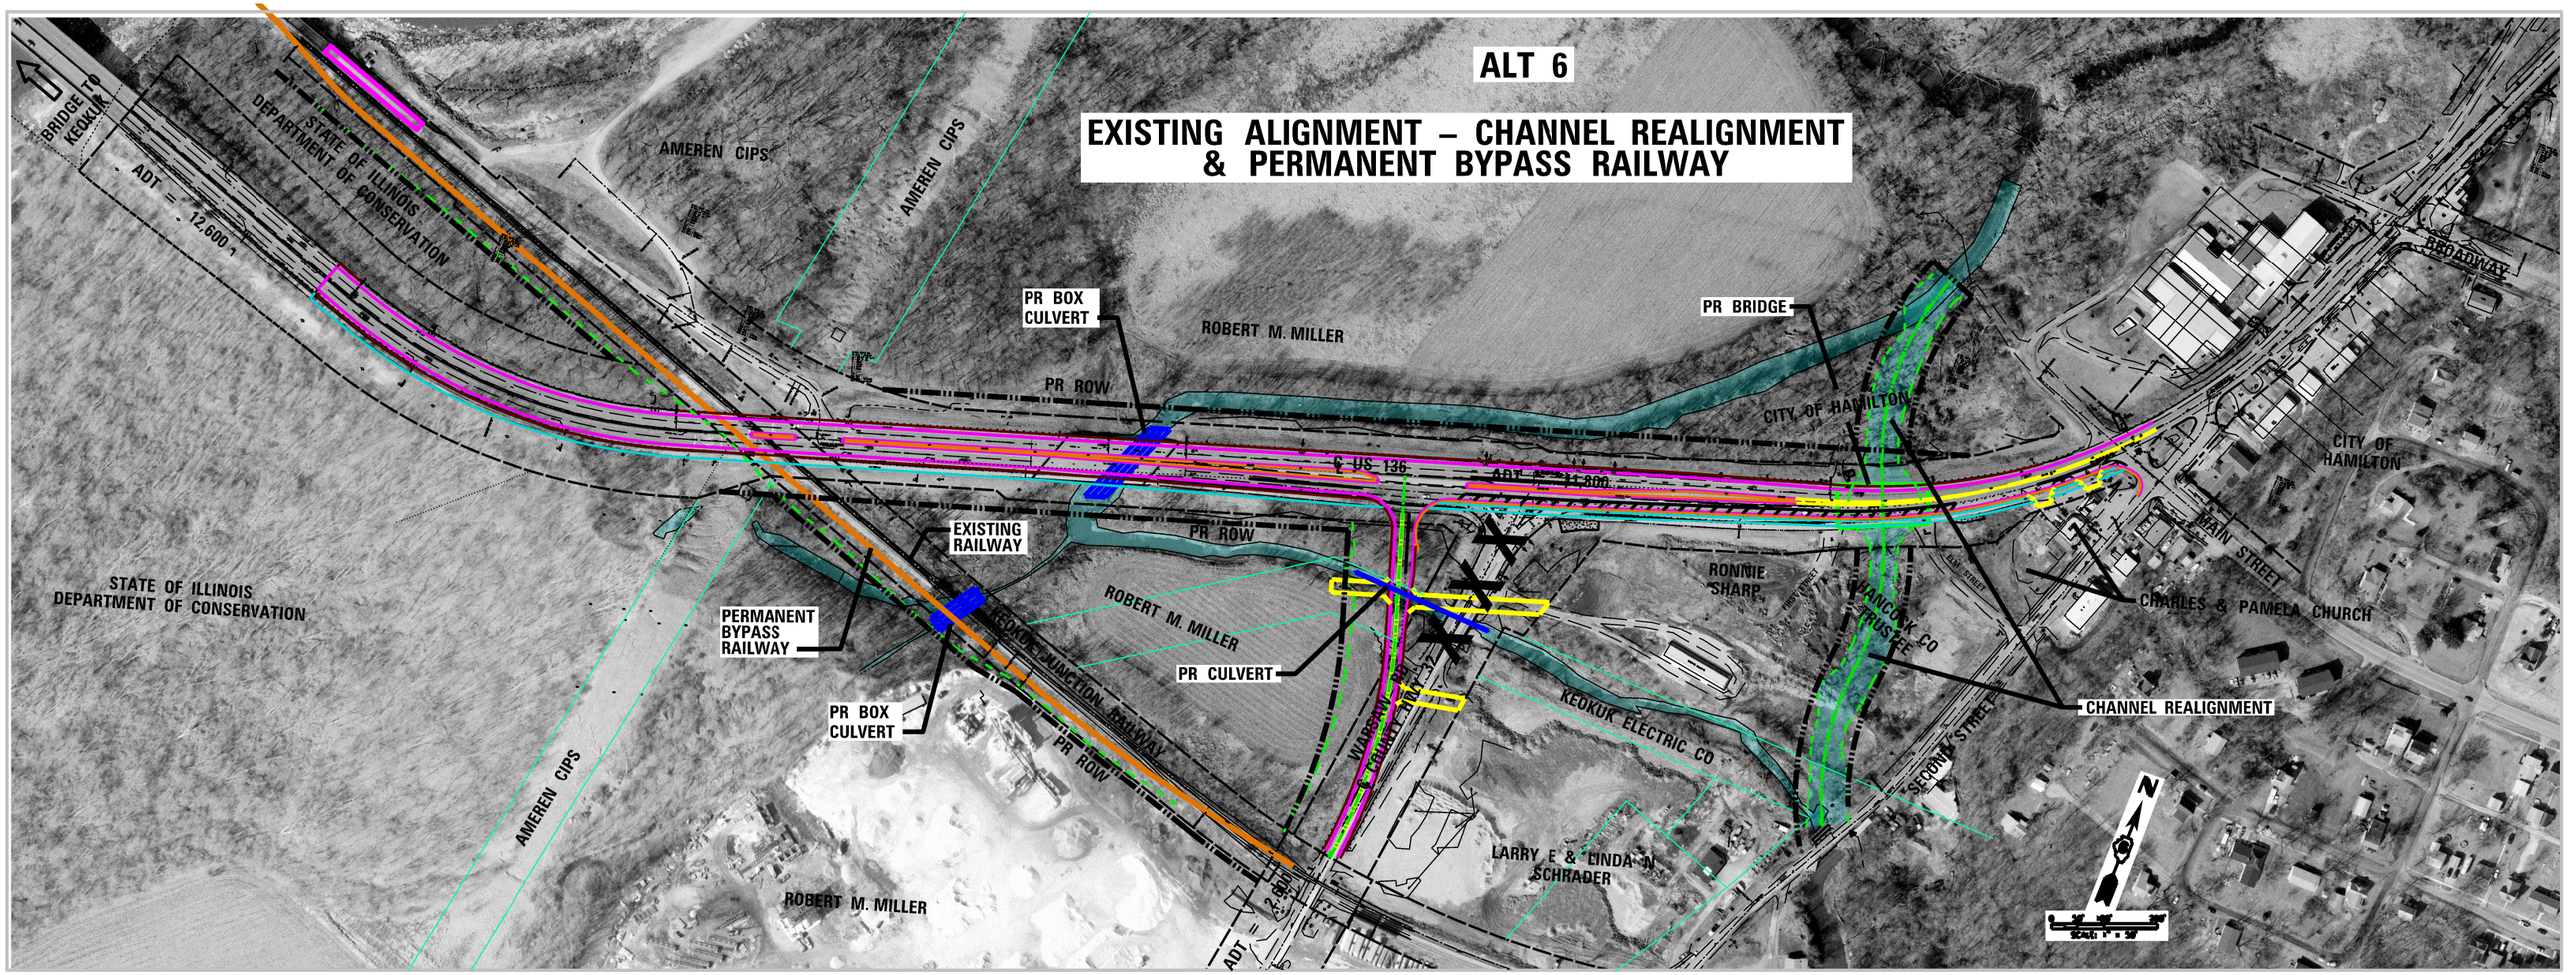
ALT 6
EXISTING ALIGNMENT – CHANNEL REALIGNMENT
& PERMANENT BYPASS RAILWAY
BRIDGE TO KEOKUK
STATE OF ILLINOIS DEPARTMENT OF CONSERVATION
ADT = 12,600
AMEREN CIPS
AMEREN CIPS
PR BOX CULVERT
ROBERT M. MILLER
PR ROW
PR BRIDGE
CITY OF HAMILTON
BROADWAY
CITY OF HAMILTON
℄ US 136
ADT = 11,800
EXISTING RAILWAY
PR ROW
STATE OF ILLINOIS DEPARTMENT OF CONSERVATION
PERMANENT BYPASS RAILWAY
ROBERT M. MILLER
RONNIE SHARP
HANCOCK CO TRUSTEE
MAIN STREET
CHARLES & PAMELA CHURCH
PR CULVERT
KEOKUK JUNCTION RAILWAY
PR BOX CULVERT
PR ROW
WARSAW RD
℄ COUNTY HWY 32
KEOKUK ELECTRIC CO
CHANNEL REALIGNMENT
SECOND STREET
AMEREN CIPS
LARRY E & LINDA N SCHRADER
ROBERT M. MILLER
ADT = 2,600
N