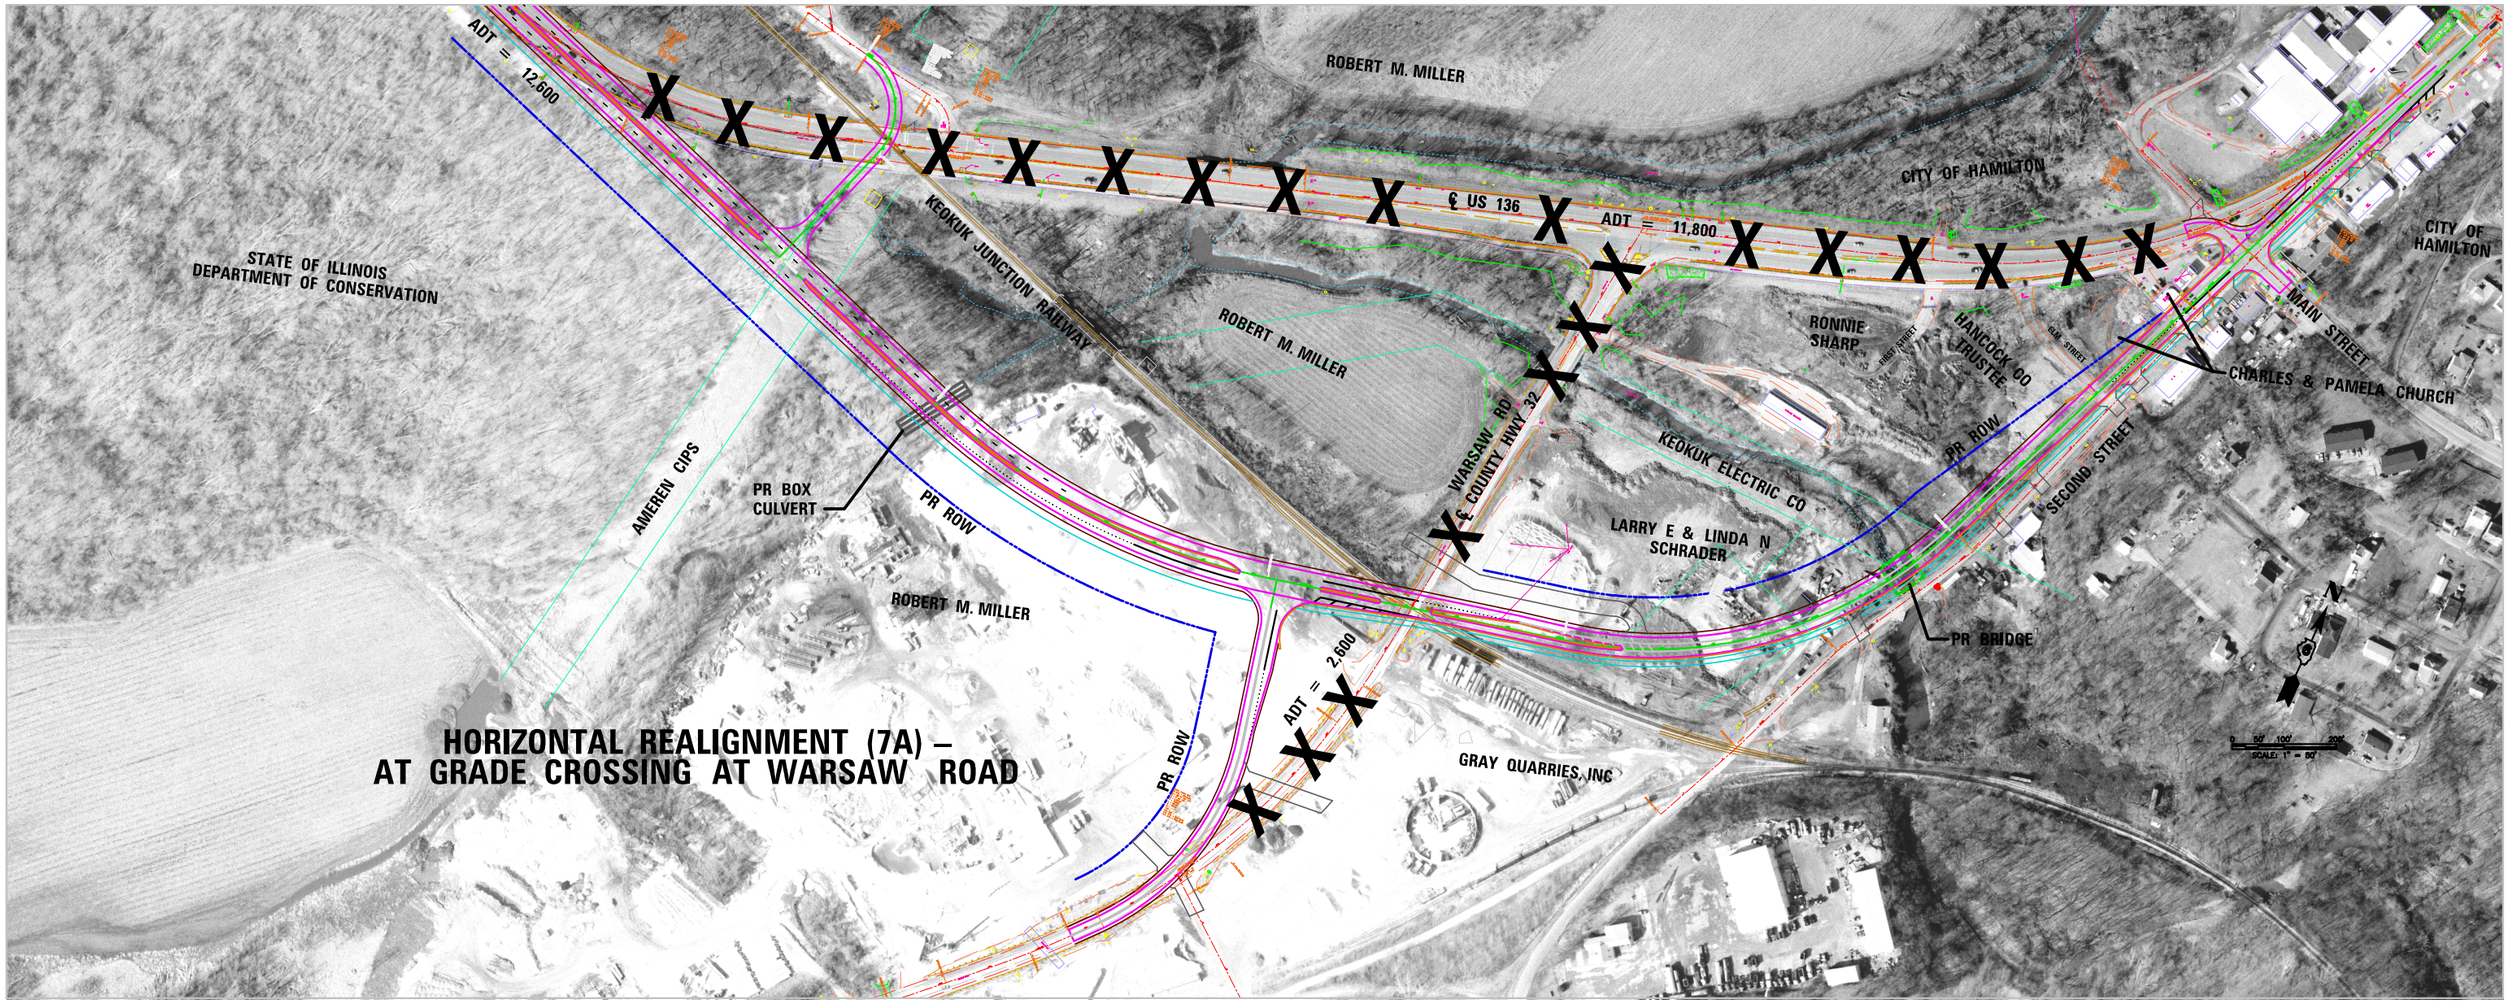

HORIZONTAL REALIGNMENT (7A) –
AT GRADE CROSSING AT WARSAW ROAD