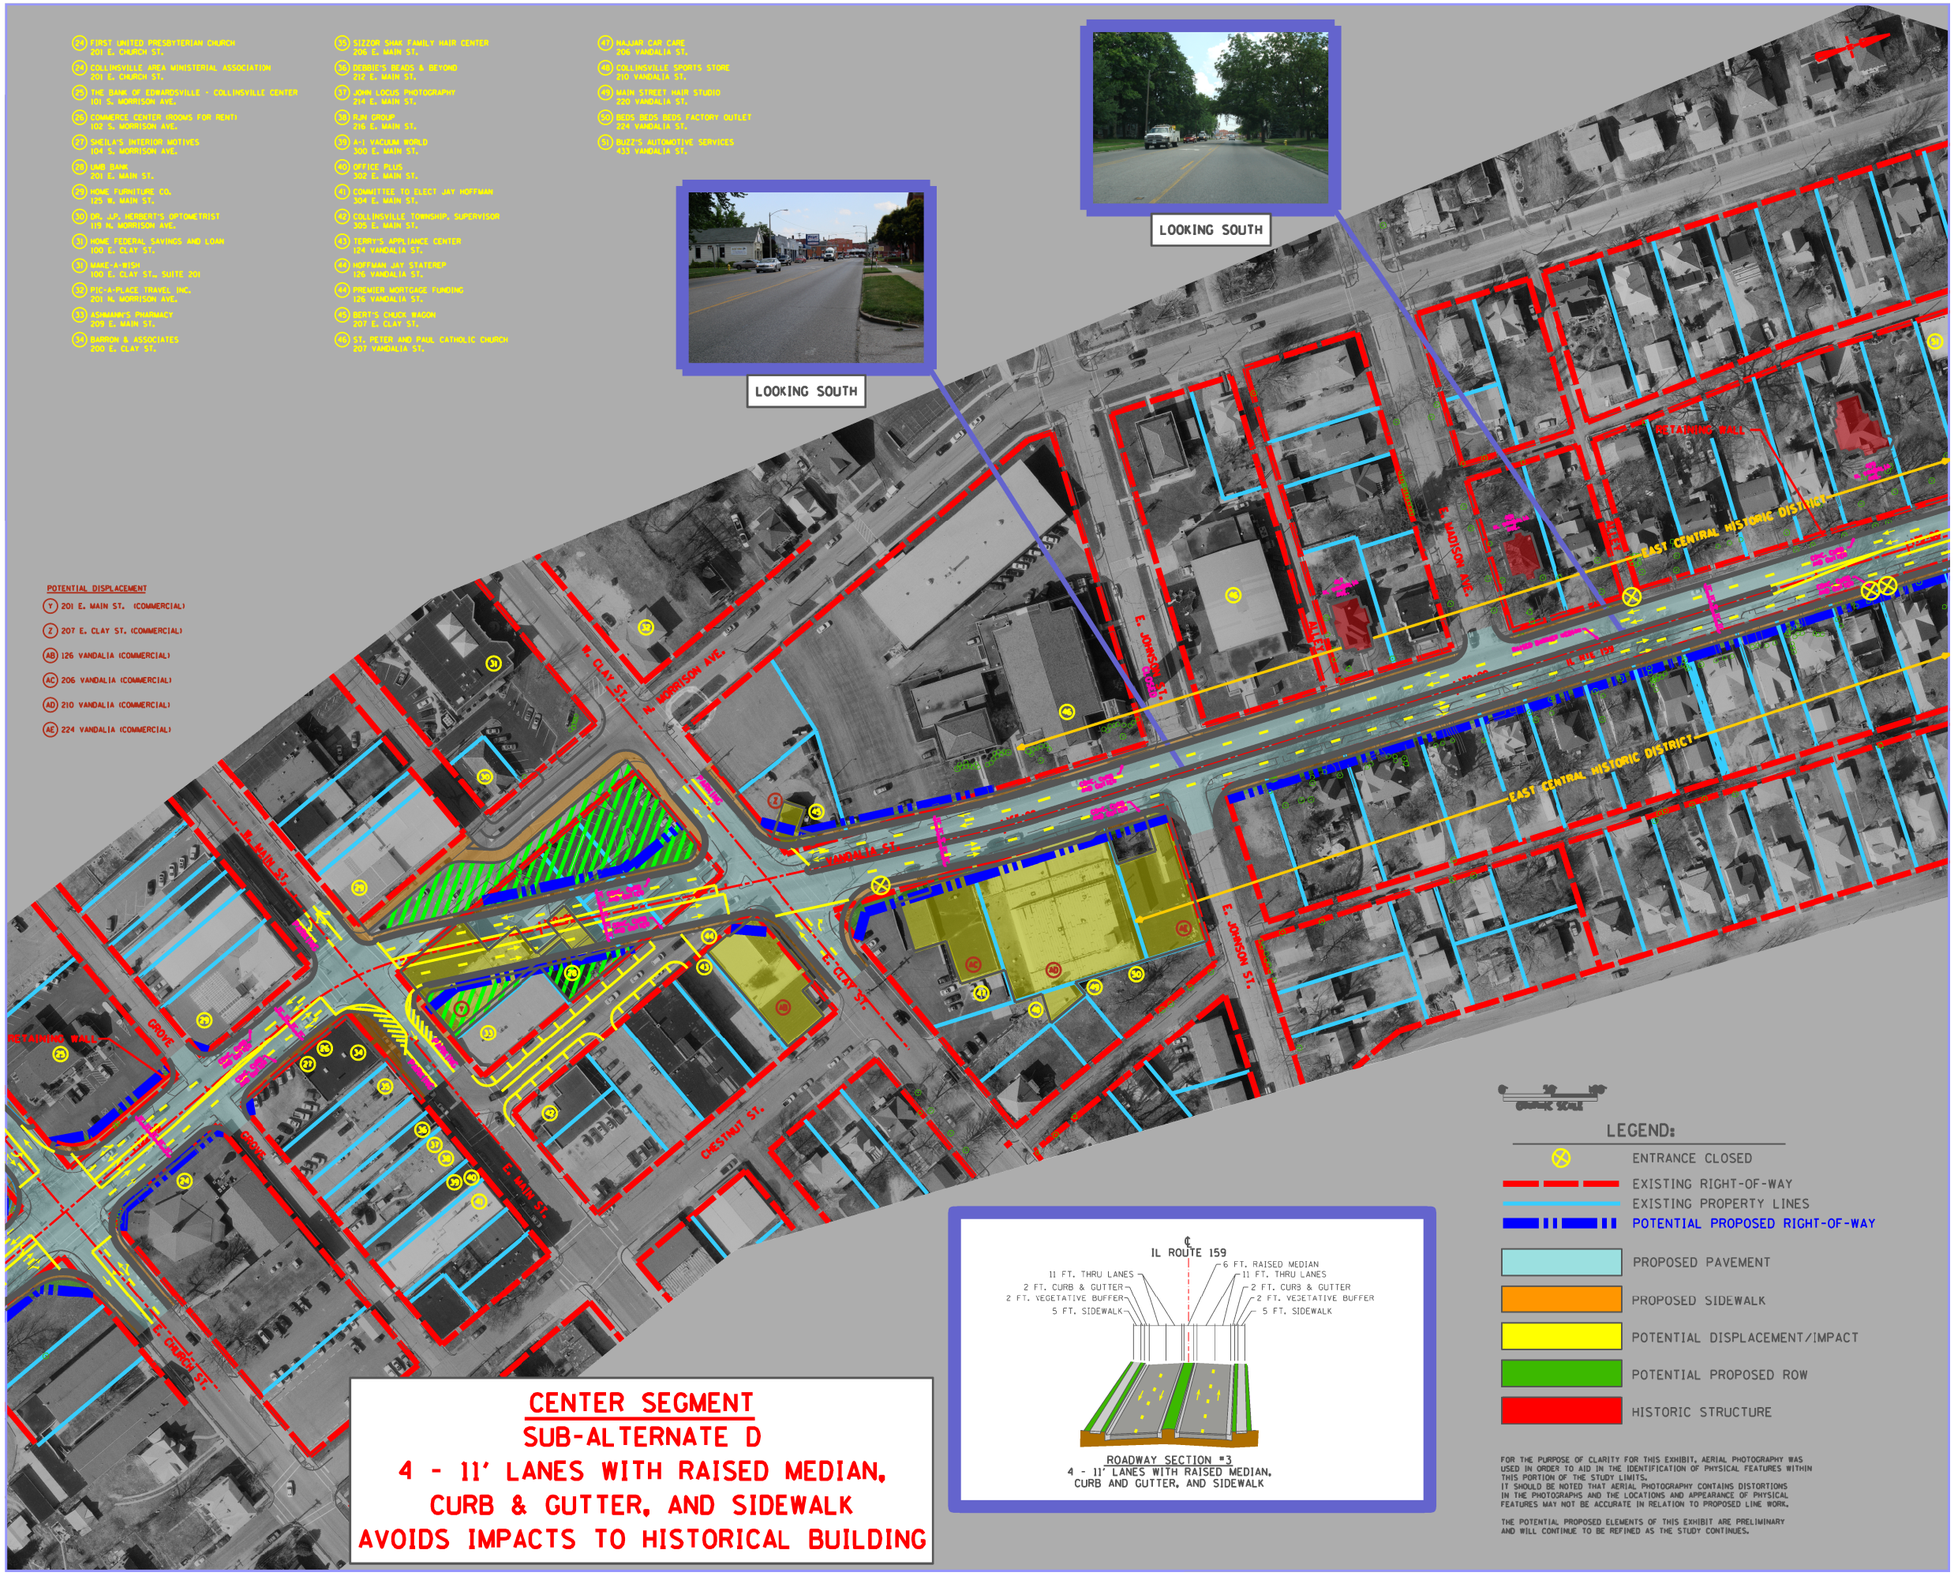
(24) FIRST UNITED PRESBYTERIAN CHURCH 201 E. CHURCH ST.
(25) COLLINSVILLE AREA MINISTERIAL ASSOCIATION 201 E. CHURCH ST.
(26) THE BANK OF EDWARDSVILLE - COLLINSVILLE CENTER 101 S. MORRISON AVE.
(26) COMMERCE CENTER (ROOMS FOR RENT) 102 S. MORRISON AVE.
(27) SHEILA'S INTERIOR MOTIVES 104 S. MORRISON AVE.
(28) LMB BANK 201 E. MAIN ST.
(29) HOME FURNITURE CO. 125 N. MAIN ST.
(30) DR. J.P. HERBERT'S OPTOMETRIST 119 N. MORRISON AVE.
(31) HOME FEDERAL SAVINGS AND LOAN 100 E. CLAY ST.
(32) MAKE-A-WISH 100 E. CLAY ST., SUITE 201
(32) PIC-A-PLACE TRAVEL INC. 201 N. MORRISON AVE.
(33) ASHMANN'S PHARMACY 209 E. MAIN ST.
(34) BARRON & ASSOCIATES 208 E. CLAY ST.
(35) SIZZOR SHAK FAMILY HAIR CENTER 206 E. MAIN ST.
(36) DEBBIE'S BEADS & BEYOND 212 E. MAIN ST.
(37) JOHN LOCUS PHOTOGRAPHY 214 E. MAIN ST.
(38) RUN GROUP 216 E. MAIN ST.
(39) A-1 VACUUM WORLD 300 E. MAIN ST.
(40) OFFICE PLUS 302 E. MAIN ST.
(41) COMMITTEE TO ELECT JAY HOFFMAN 304 E. MAIN ST.
(42) COLLINSVILLE TOWNSHIP, SUPERVISOR 305 E. MAIN ST.
(43) TERRY'S APPLIANCE CENTER 124 VANDALIA ST.
(44) HOFFMAN JAY STATEREP 126 VANDALIA ST.
(44) PREMIER MORTGAGE FUNDING 126 VANDALIA ST.
(45) BERT'S CHUCK WAGON 207 E. CLAY ST.
(46) ST. PETER AND PAUL CATHOLIC CHURCH 207 VANDALIA ST.
(47) NAJJAR CAR CARE 206 VANDALIA ST.
(48) COLLINSVILLE SPORTS STORE 210 VANDALIA ST.
(49) MAIN STREET HAIR STUDIO 220 VANDALIA ST.
(50) BEDS BEDS BEDS FACTORY OUTLET 224 VANDALIA ST.
(51) BUZZ'S AUTOMOTIVE SERVICES 433 VANDALIA ST.
POTENTIAL DISPLACEMENT
(Y) 201 E. MAIN ST. (COMMERCIAL)
(Z) 207 E. CLAY ST. (COMMERCIAL)
(AB) 126 VANDALIA (COMMERCIAL)
(AC) 206 VANDALIA (COMMERCIAL)
(AD) 210 VANDALIA (COMMERCIAL)
(AE) 224 VANDALIA (COMMERCIAL)
LOOKING SOUTH
LOOKING SOUTH
E. CLAY ST.
N. MORRISON AVE.
E. MAIN ST.
E. CHURCH ST.
E. JOHNSON ST.
E. CHERRY ST.
CHERRY ST.
CHERRY ST.
DESTINY ST.
S. MADISON AVE.
RETAINING WALL
RETAINING WALL
EAST CENTRAL HISTORIC DISTRICT
EAST CENTRAL HISTORIC DISTRICT
CENTER SEGMENT
SUB-ALTERNATE D
4 - 11' LANES WITH RAISED MEDIAN,
CURB & GUTTER, AND SIDEWALK
AVOIDS IMPACTS TO HISTORICAL BUILDING
℄ IL ROUTE 159
11 FT. THRU LANES
2 FT. CURB & GUTTER
2 FT. VEGETATIVE BUFFER
5 FT. SIDEWALK
6 FT. RAISED MEDIAN
11 FT. THRU LANES
2 FT. CURB & GUTTER
2 FT. VEGETATIVE BUFFER
5 FT. SIDEWALK
ROADWAY SECTION #3
4 - 11' LANES WITH RAISED MEDIAN,
CURB AND GUTTER, AND SIDEWALK
LEGEND:
ENTRANCE CLOSED
EXISTING RIGHT-OF-WAY
EXISTING PROPERTY LINES
POTENTIAL PROPOSED RIGHT-OF-WAY
PROPOSED PAVEMENT
PROPOSED SIDEWALK
POTENTIAL DISPLACEMENT/IMPACT
POTENTIAL PROPOSED ROW
HISTORIC STRUCTURE
FOR THE PURPOSE OF CLARITY FOR THIS EXHIBIT, AERIAL PHOTOGRAPHY WAS USED IN ORDER TO AID IN THE IDENTIFICATION OF PHYSICAL FEATURES WITHIN THIS PORTION OF THE STUDY LIMITS.
IT SHOULD BE NOTED THAT AERIAL PHOTOGRAPHY CONTAINS DISTORTIONS IN THE PHOTOGRAPHS AND THE LOCATIONS AND APPEARANCE OF PHYSICAL FEATURES MAY NOT BE ACCURATE IN RELATION TO PROPOSED LINE WORK.
THE POTENTIAL PROPOSED ELEMENTS OF THIS EXHIBIT ARE PRELIMINARY AND WILL CONTINUE TO BE REFINED AS THE STUDY CONTINUES.