2012 LEVEL OF SERVICE
(LOS WITHOUT HIGHWAY IMPROVEMENT)

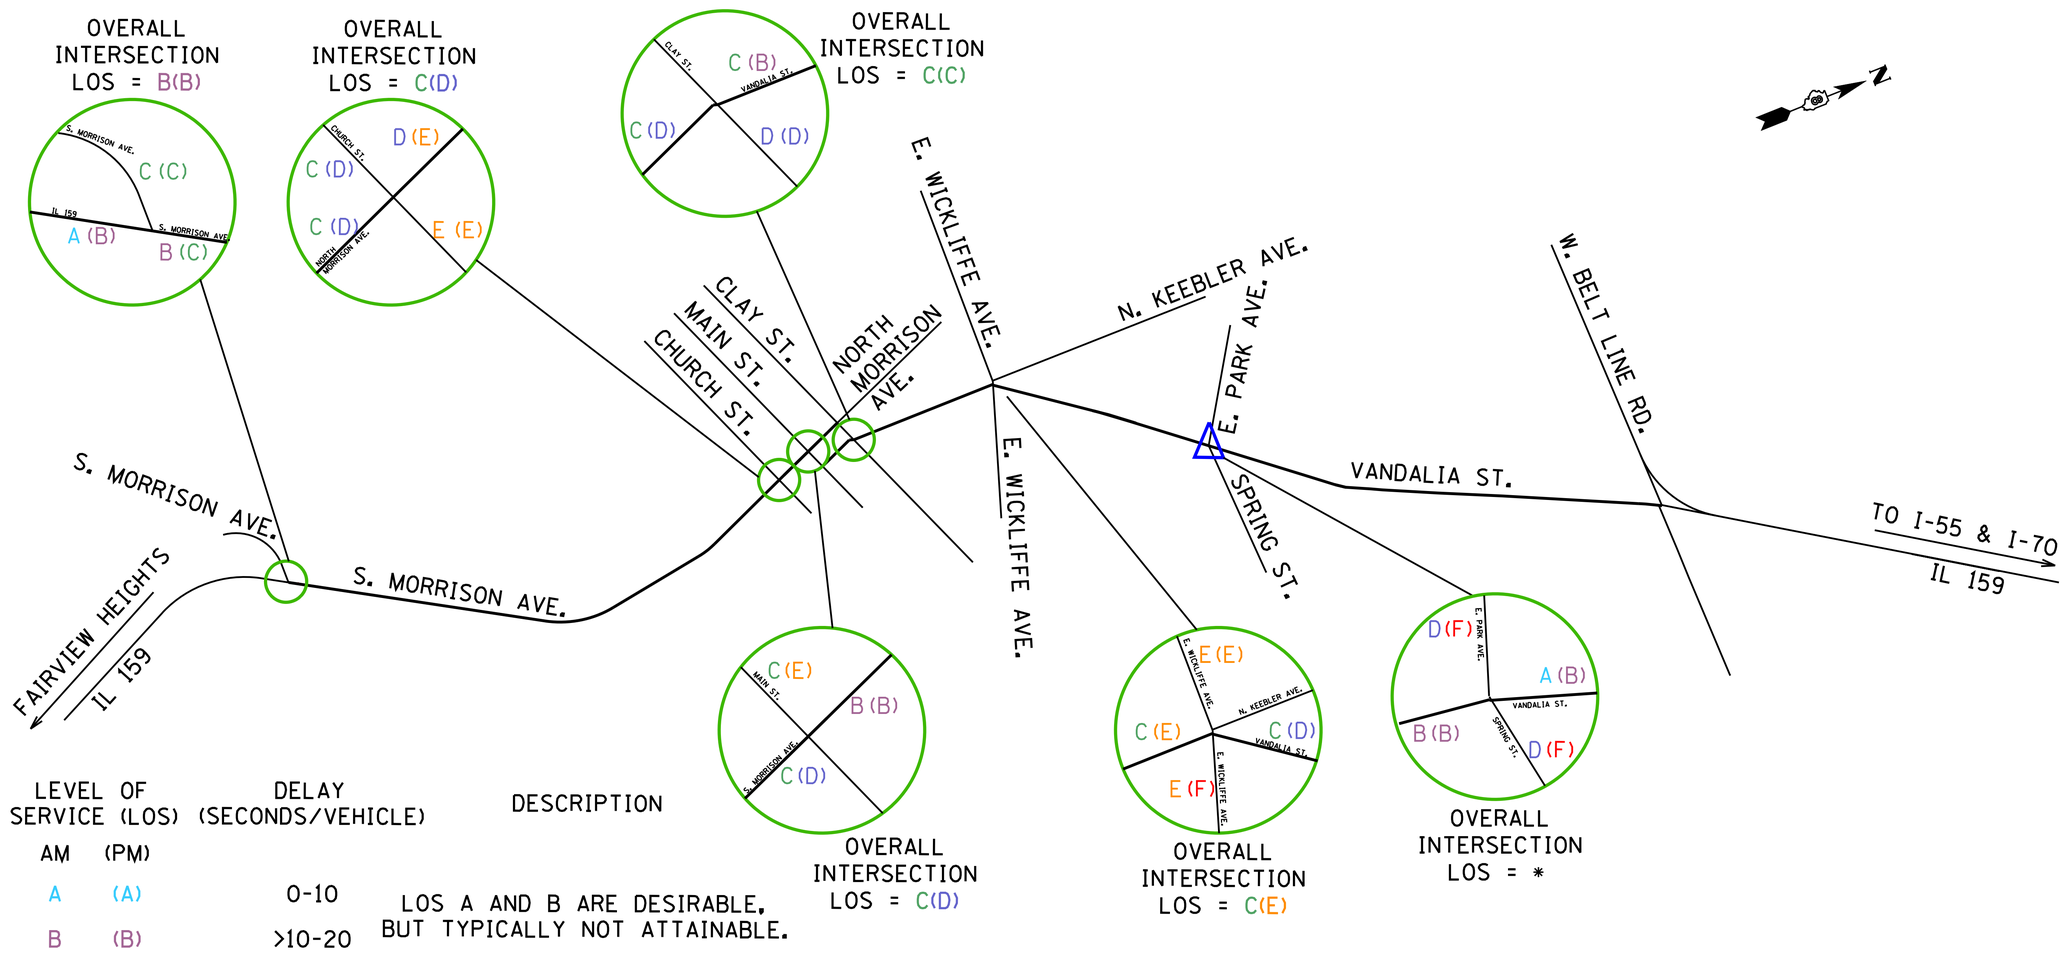

LEVEL OF SERVICE (LOS) AM	(PM)	DELAY (SECONDS/VEHICLE)	DESCRIPTION
A	(A)	0-10	LOS A AND B ARE DESIRABLE, BUT TYPICALLY NOT ATTAINABLE.
B	(B)	>10-20	
C	(C)	>20-35	LOS C IS RESPECTABLE.
D	(D)	>35-55	LOS D IS ACCEPTABLE.
E	(E)	>55-80	LOS E AND F ARE TYPICALLY UNACCEPTABLE.
F	(F)	>80	

* OVERALL INTERSECTION LOS IS NOT APPLICABLE FOR TWO-WAY STOP CONTROLLED INTERSECTIONS

LEGEND

- ○ EXISTING SIGNALIZED INTERSECTIONS
- △ EXISTING TWO-WAY STOP CONTROL INTERSECTIONS

2012 LEVEL OF SERVICE
(LOS WITH HIGHWAY IMPROVEMENT)

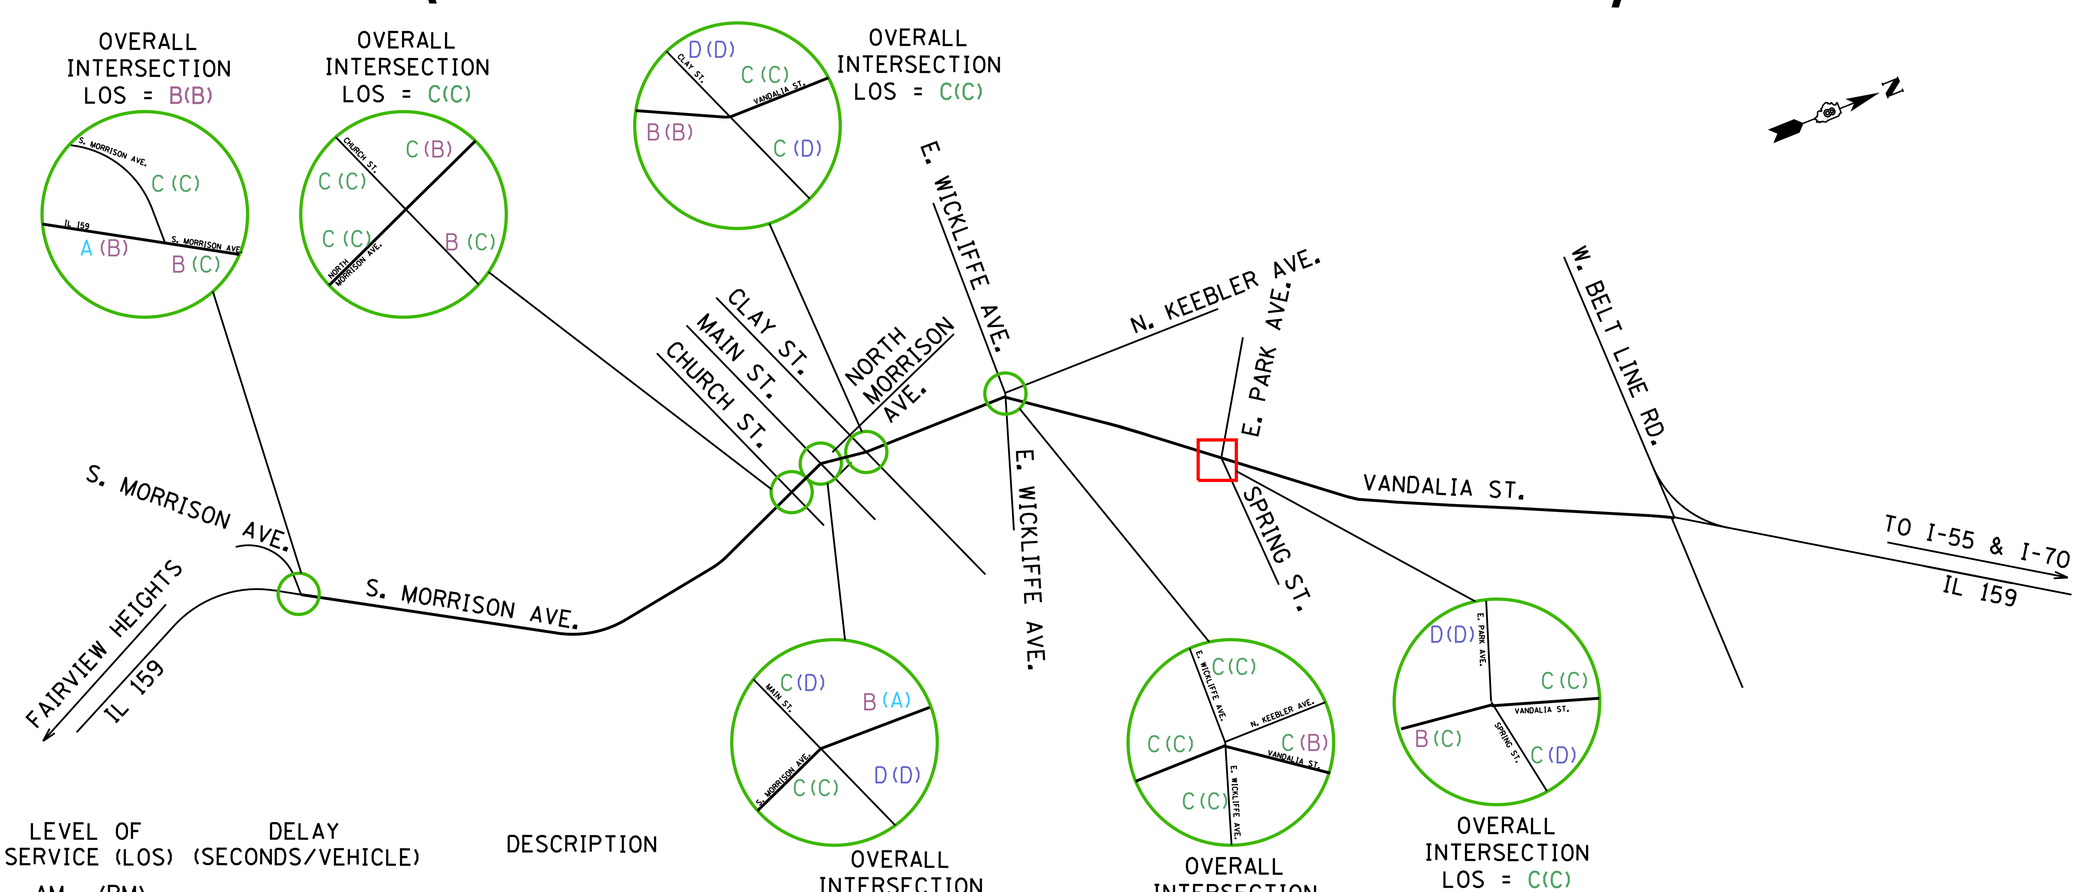

LEVEL OF SERVICE (LOS) AM	(PM)	DELAY (SECONDS/VEHICLE)	DESCRIPTION
A	(A)	0-10	LOS A AND B ARE DESIRABLE, BUT TYPICALLY NOT ATTAINABLE.
B	(B)	>10-20	
C	(C)	>20-35	LOS C IS RESPECTABLE.
D	(D)	>35-55	LOS D IS ACCEPTABLE.
E	(E)	>55-80	LOS E AND F ARE TYPICALLY UNACCEPTABLE.
F	(F)	>80	

LEGEND

- ○ EXISTING SIGNALIZED INTERSECTIONS
- □ PROPOSED SIGNALIZED INTERSECTIONS

Illinois Department of Transportation

VOLKERT & ASSOCIATES, INC.

BERNARDIN * LOCHMUELLER & ASSOCIATES, INC.
3 OAK DRIVE
MARYVILLE, ILLINOIS 62062
PHONE (618) 288-4665
FAX (618) 288-4666

2032 LEVEL OF SERVICE
(FUTURE LOS PROJECTED WITHOUT HIGHWAY IMPROVEMENT)

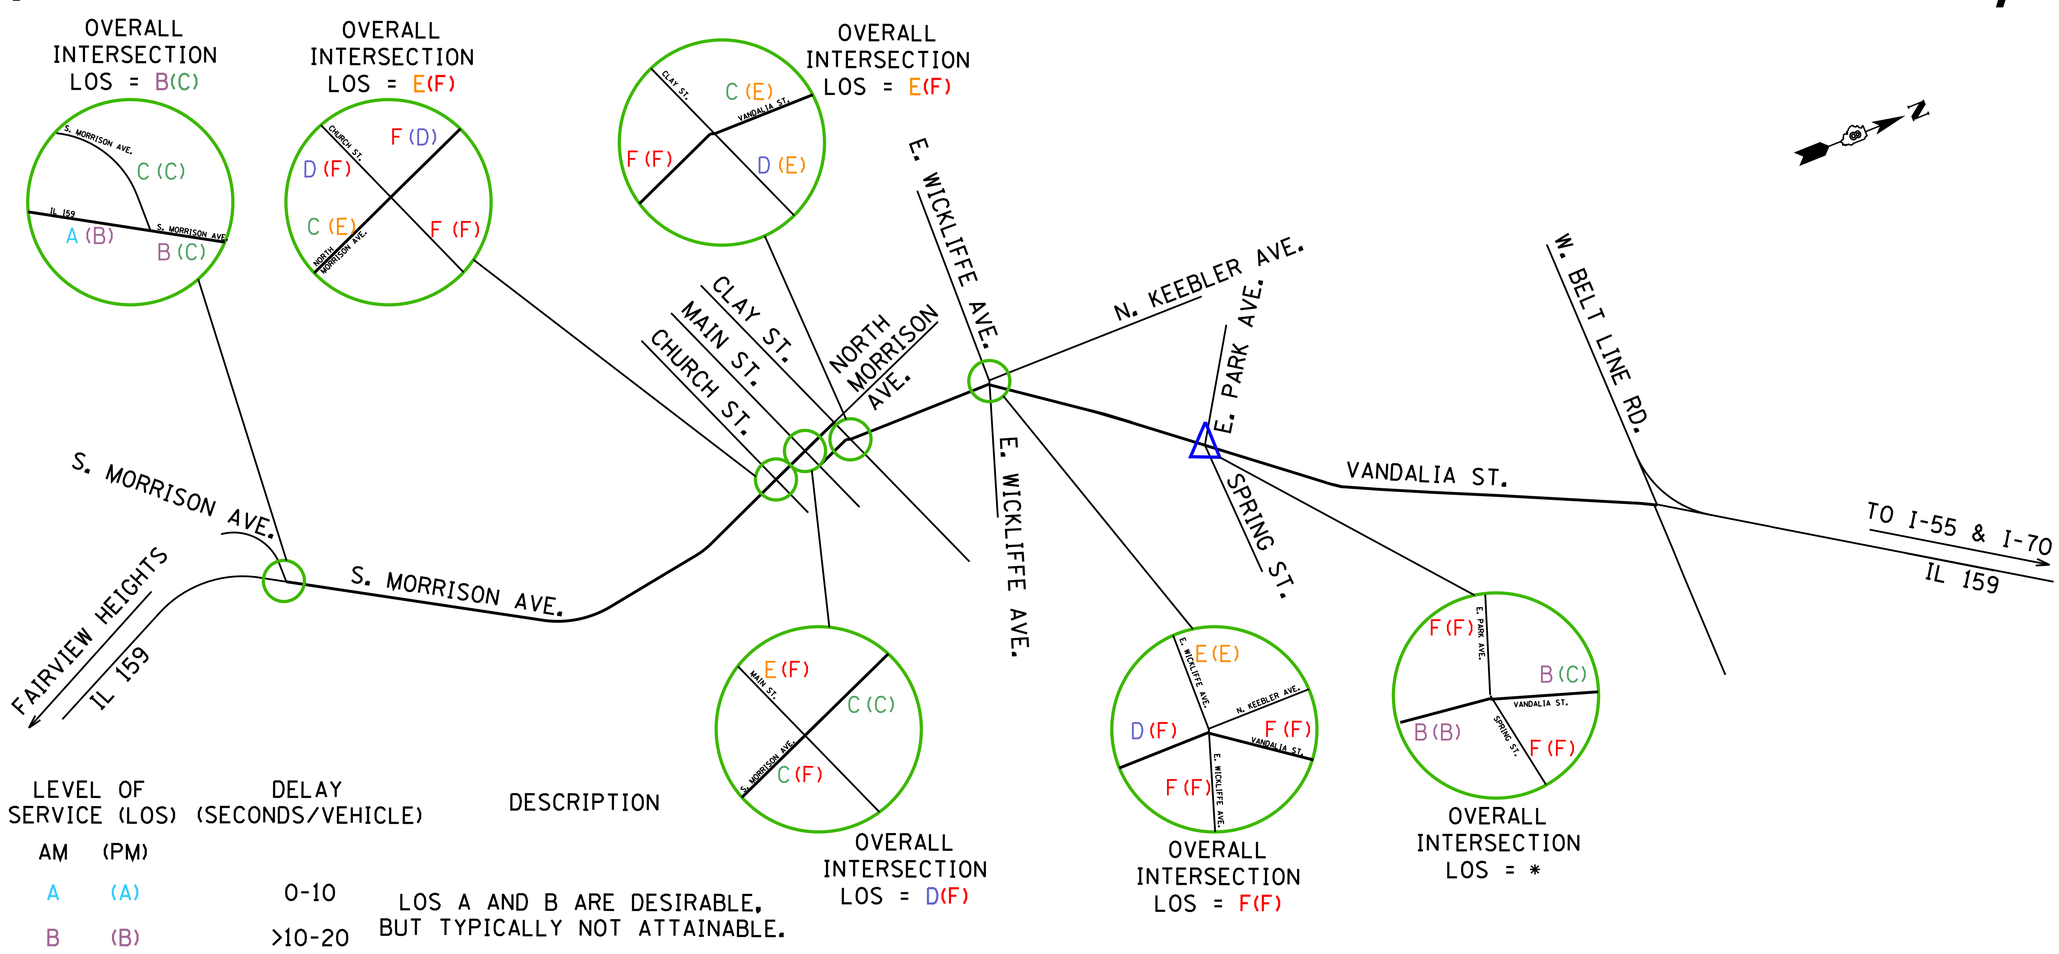

LEVEL OF SERVICE (LOS) AM	(PM)	DELAY (SECONDS/VEHICLE)	DESCRIPTION
A	(A)	0-10	LOS A AND B ARE DESIRABLE, BUT TYPICALLY NOT ATTAINABLE.
B	(B)	>10-20	
C	(C)	>20-35	LOS C IS RESPECTABLE.
D	(D)	>35-55	LOS D IS ACCEPTABLE.
E	(E)	>55-80	LOS E AND F ARE TYPICALLY UNACCEPTABLE.
F	(F)	>80	

* OVERALL INTERSECTION LOS IS NOT APPLICABLE FOR TWO-WAY STOP CONTROLLED INTERSECTIONS

LEGEND

○ EXISTING SIGNALIZED INTERSECTIONS

△ EXISTING TWO-WAY STOP CONTROL INTERSECTIONS

2032 LEVEL OF SERVICE
(FUTURE LOS PROJECTED WITH HIGHWAY IMPROVEMENT)

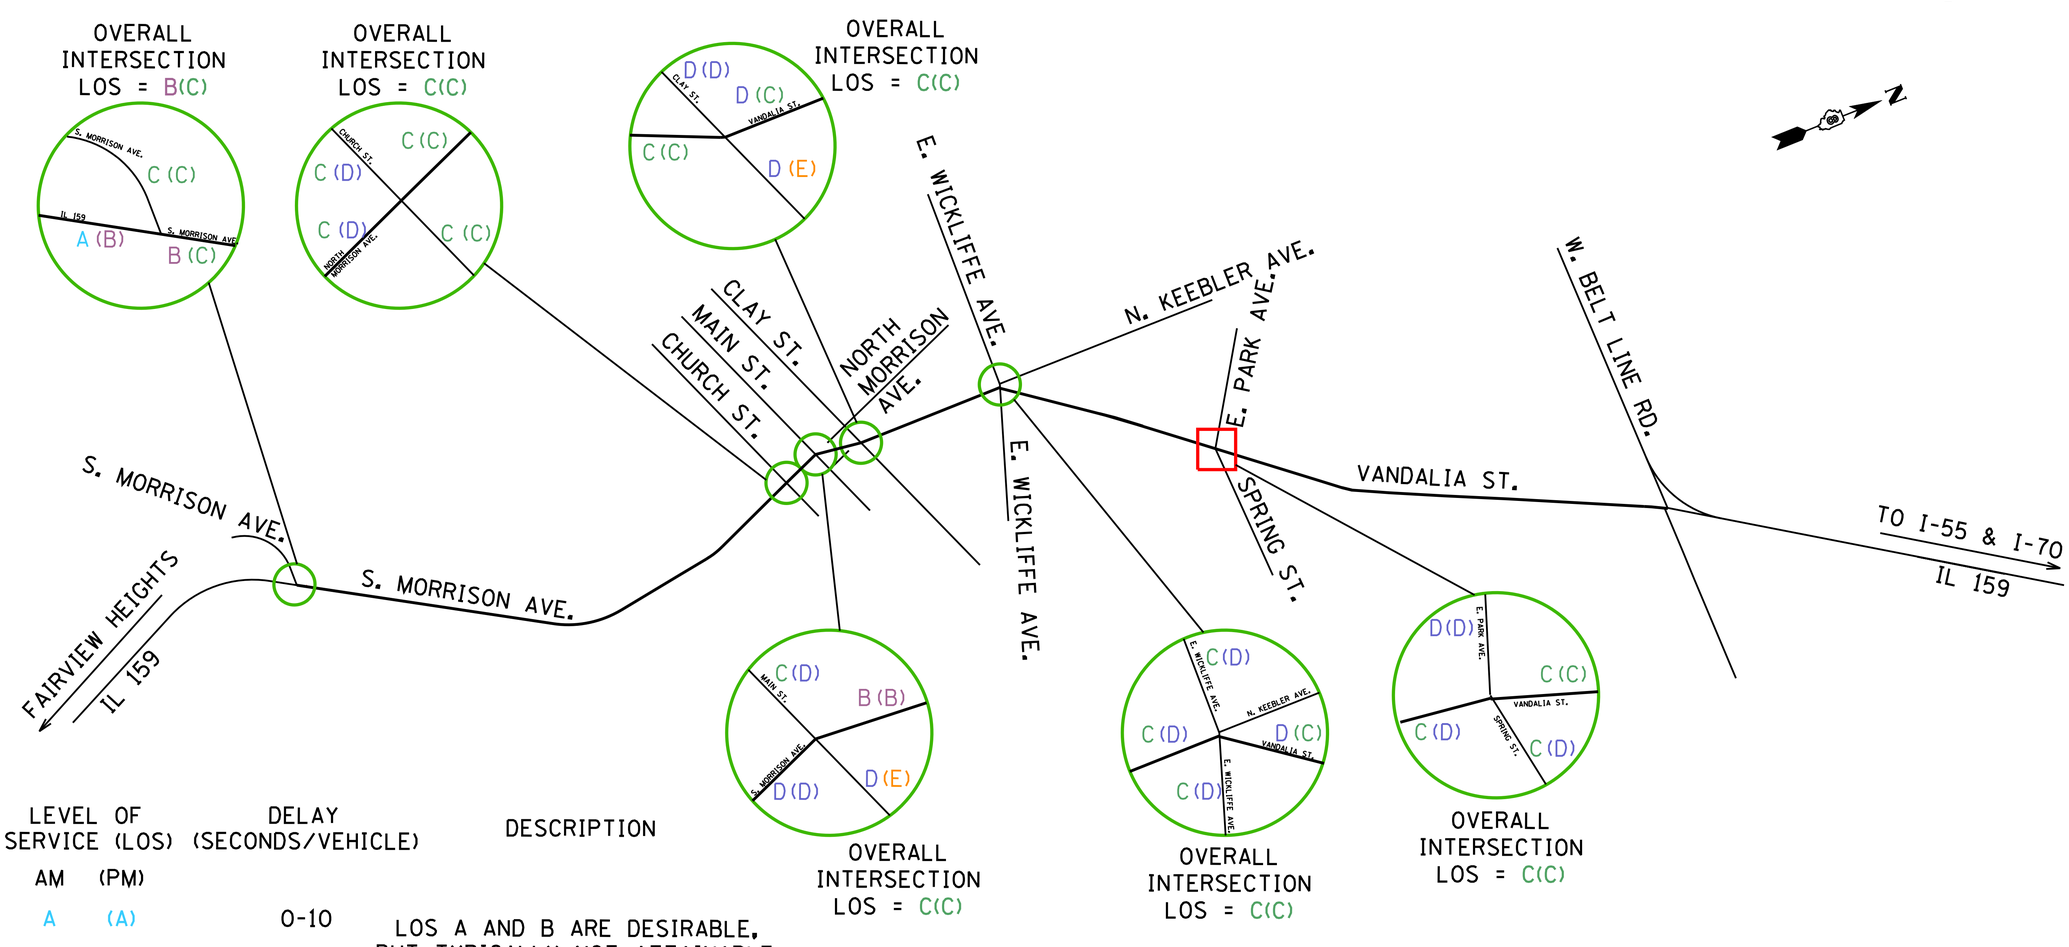

LEVEL OF SERVICE (LOS) AM	(PM)	DELAY (SECONDS/VEHICLE)	DESCRIPTION
A	(A)	0-10	LOS A AND B ARE DESIRABLE, BUT TYPICALLY NOT ATTAINABLE.
B	(B)	>10-20	
C	(C)	>20-35	LOS C IS RESPECTABLE.
D	(D)	>35-55	LOS D IS ACCEPTABLE.
E	(E)	>55-80	LOS E AND F ARE TYPICALLY UNACCEPTABLE.
F	(F)	>80	

LEGEND

○ EXISTING SIGNALIZED INTERSECTIONS

□ PROPOSED SIGNALIZED INTERSECTIONS

Illinois Department of Transportation

VOLKERT & ASSOCIATES, INC.

BERNARDIN * LOCHMUELLER & ASSOCIATES, INC.
3 OAK DRIVE
MARYVILLE, ILLINOIS 62062
PHONE (618) 288-4665
FAX (618) 288-4666