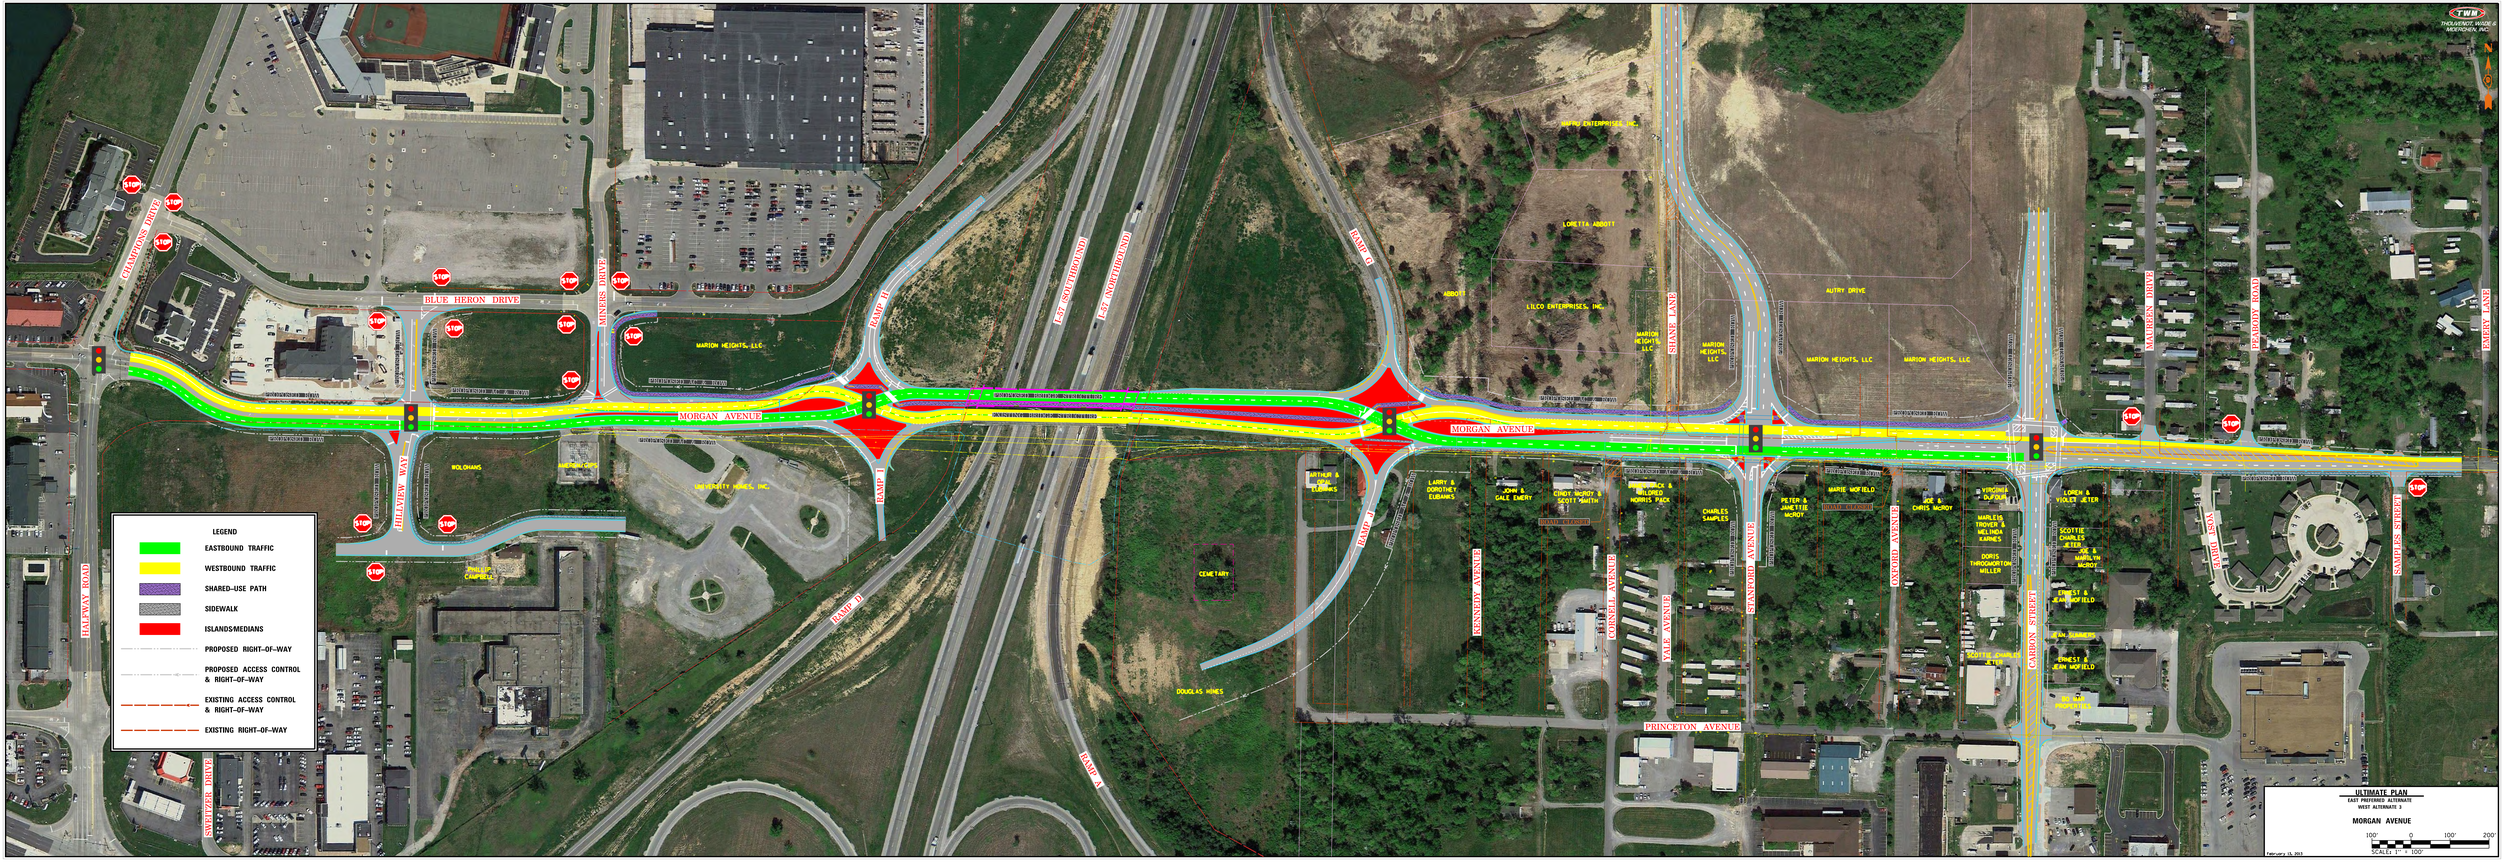
N
LEGEND
EASTBOUND TRAFFIC
WESTBOUND TRAFFIC
SHARED-USE PATH
SIDEWALK
ISLANDS/MEDIANS
PROPOSED RIGHT-OF-WAY
PROPOSED ACCESS CONTROL & RIGHT-OF-WAY
EXISTING ACCESS CONTROL & RIGHT-OF-WAY
EXISTING RIGHT-OF-WAY
ULTIMATE PLAN
EAST PREFERRED ALTERNATE
WEST ALTERNATE 3
MORGAN AVENUE
100' 0 100' 200'
SCALE: 1" = 100'
February 13, 2013
MORGAN AVENUE
BLUE HERON DRIVE
CHAMPIONS DRIVE
MINERS DRIVE
HALFWAY ROAD
SWEITZER DRIVE
RAMP H
RAMP I
RAMP J
RAMP G
RAMP D
RAMP A
MARION HEIGHTS, LLC
LILCO ENTERPRISES, INC
LORETTA ABBOTT
AUTRY DRIVE
PEABODY ROAD
EMPEY LANE
CARBON STREET
PRINCETON AVENUE
CORNELL AVENUE
YALE AVENUE
STANFORD AVENUE
OXFORD AVENUE
KENNEDY AVENUE
VOSE DRIVE
HILLVIEW WAY
BOLOHANS
CEMETERY
DOUGLAS HINES
LARRY & DOROTHEY EUBANKS
JOHN & GALE EMERY
CINDY MCROY & SCOTT SMITH
CHARLES SAMPLES
PETER & JANETTE MCROY
MARIE WOFIELD
JOE & CHRIS MCROY
MARLEIS TROYER & MELINDA KARNES
DORIS THROCKMORTON MILLER
LOREN & VIOLET JETER
SCOTTIE CHARLES JETER
ERNEST & JEAN WOFIELD