RCUT Intersection
Illinois 13
and
Paulton Rd.

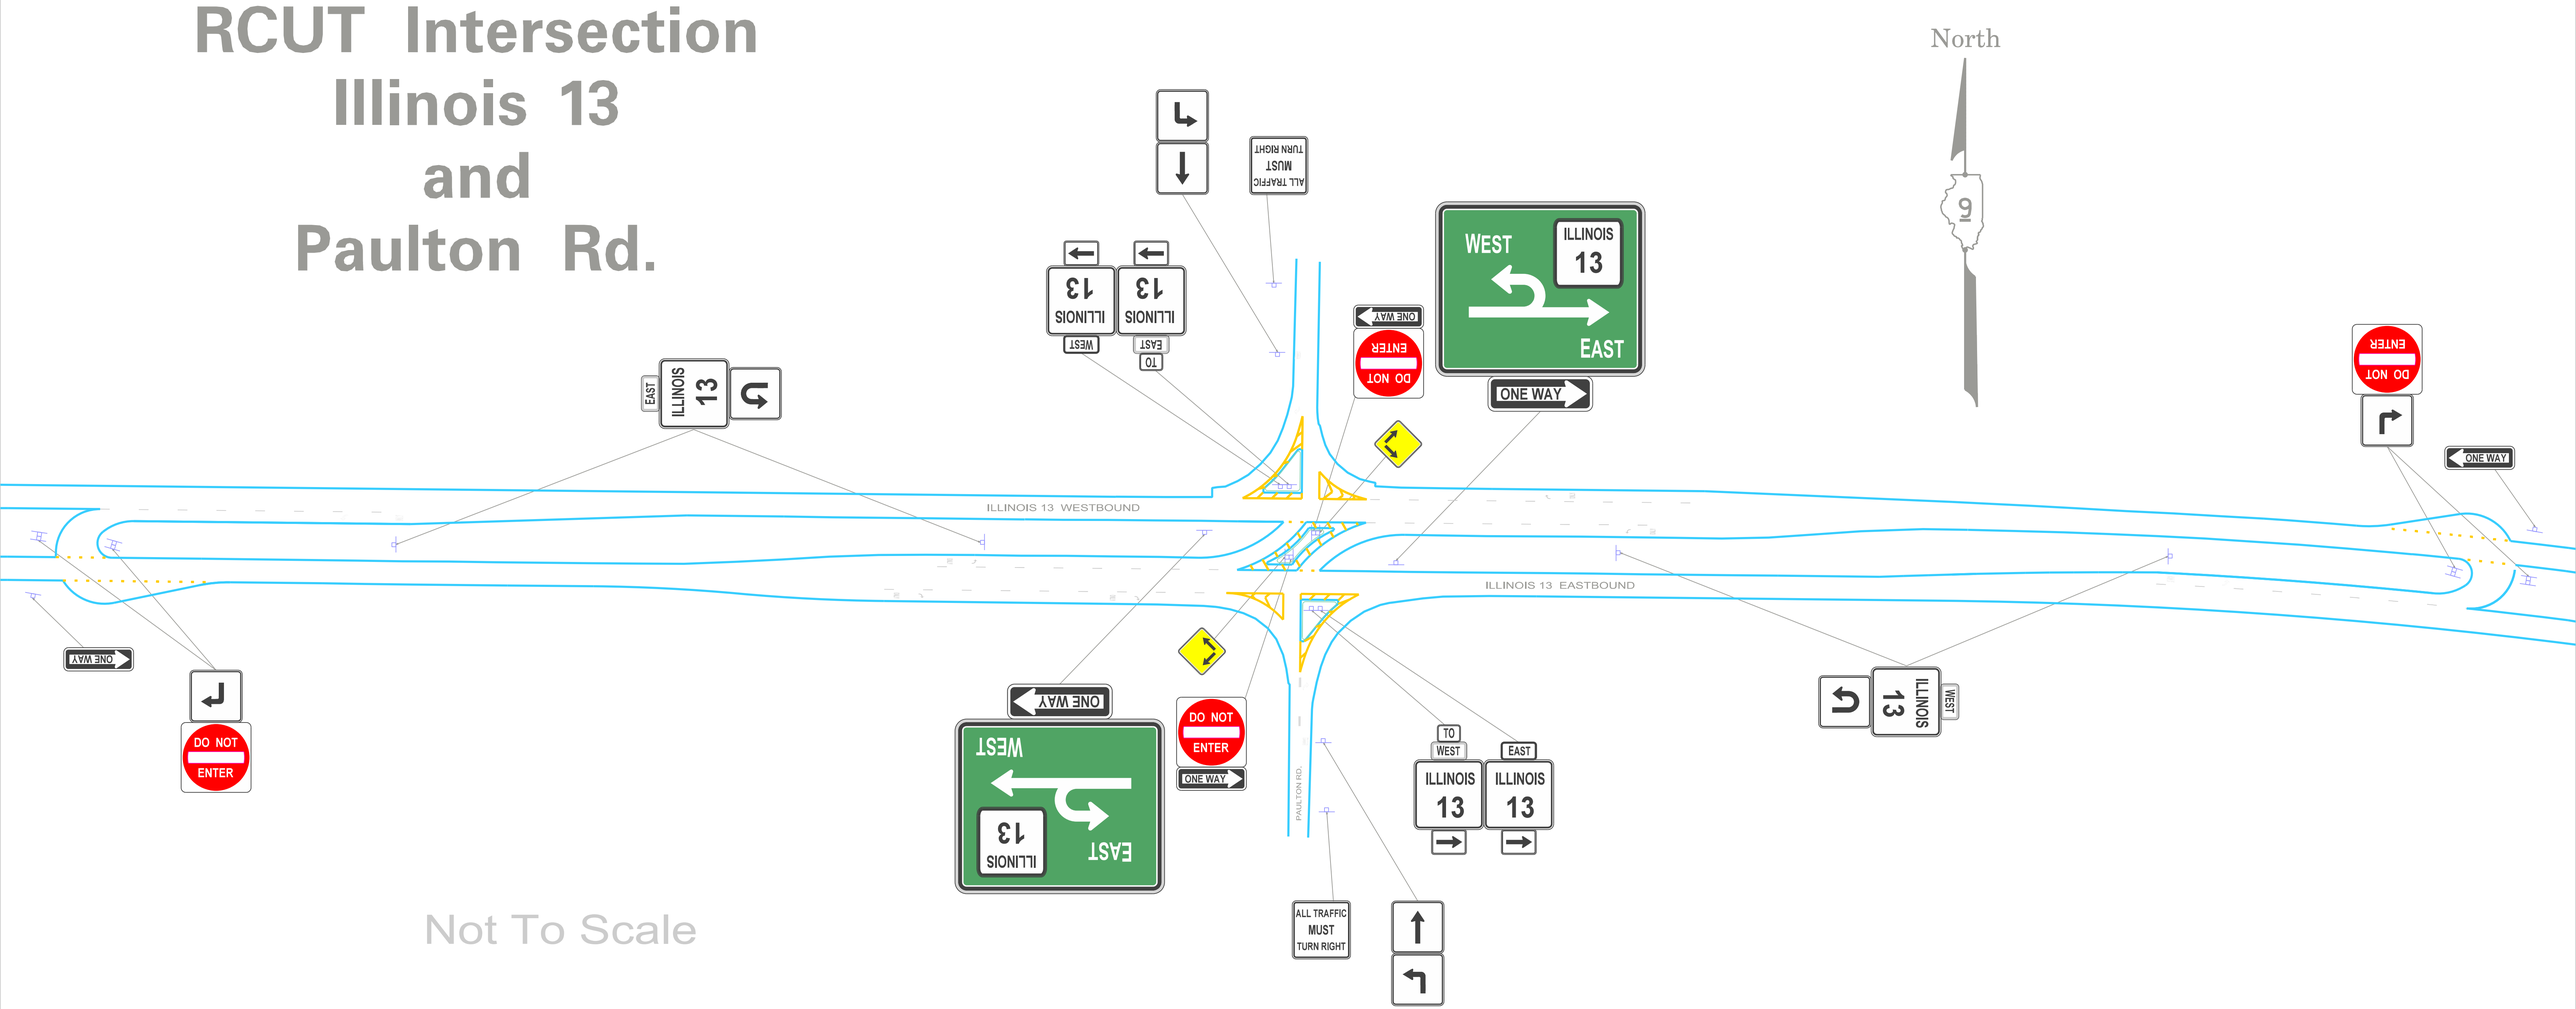

Not To Scale

Preliminary Signing Layout