BLUFF AVENUE LAYOUT

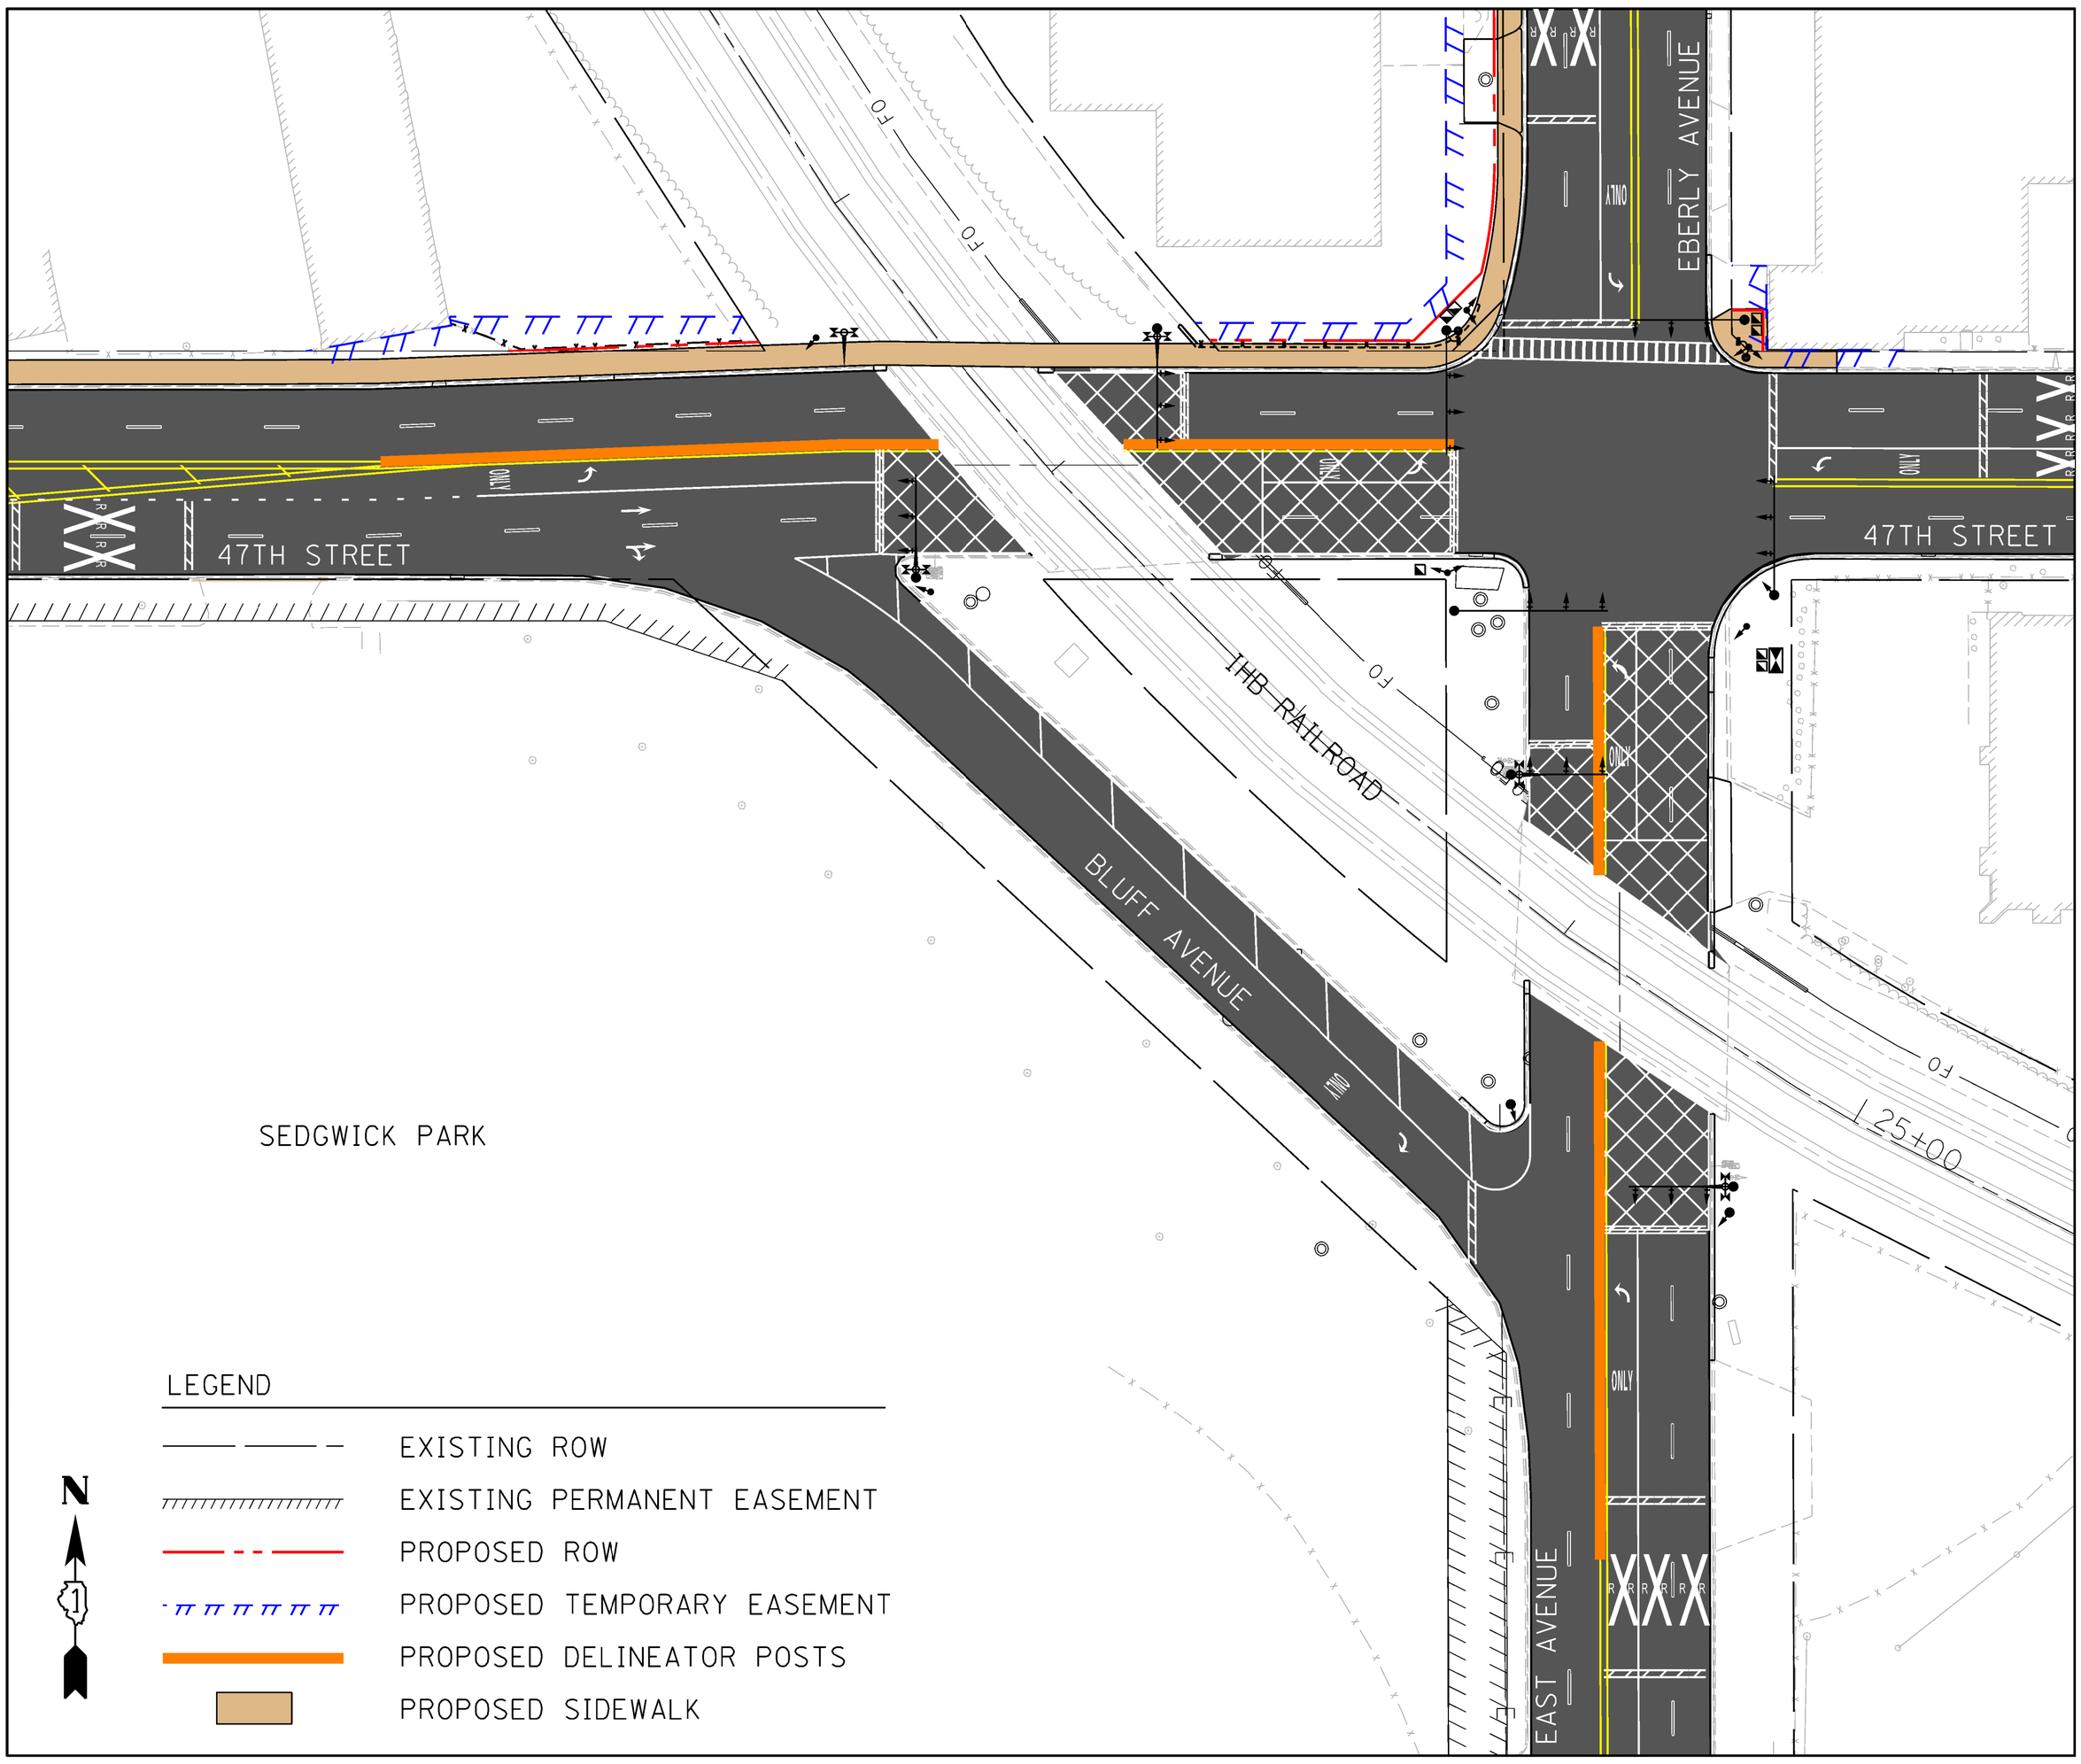

EXAMPLE DELINEATOR POSTS