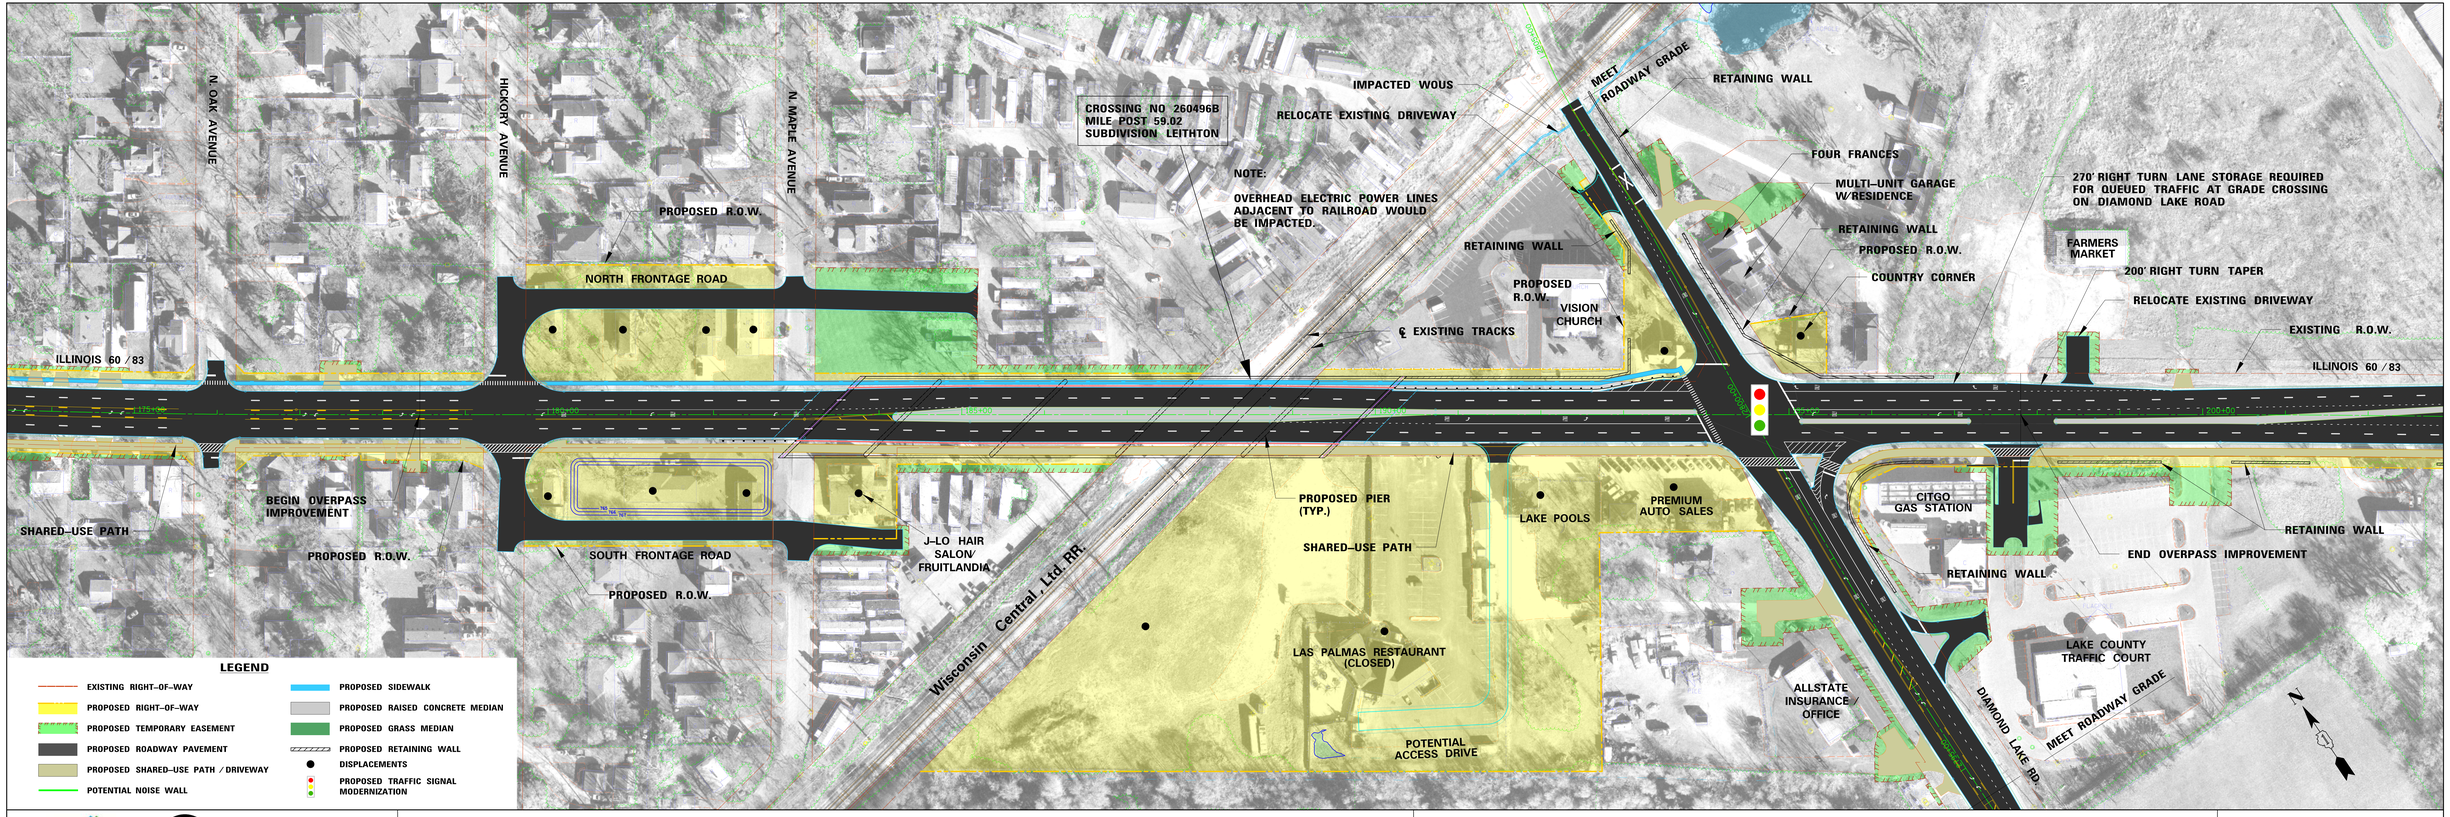

IL Route 60/83

Illinois Department of Transportation

FOR INFORMATION ONLY

NOVEMBER 2016

ILLINOIS 60 / 83 POTENTIAL RAILROAD GRADE SEPARATION OVER WCL RAILROAD

50 0 50 100
SCALE IN FEET