MATCHLINE 10
(SEE SHEET 10)

MATCH BULL VALLEY ROAD IMPROVEMENT

IMPROVEMENTS AT ILLINOIS ROUTE 31 AND BULL VALLEY ROAD INTERSECTION BY MCHENRY COUNTY D.O.T. AS SEPARATE PROJECT

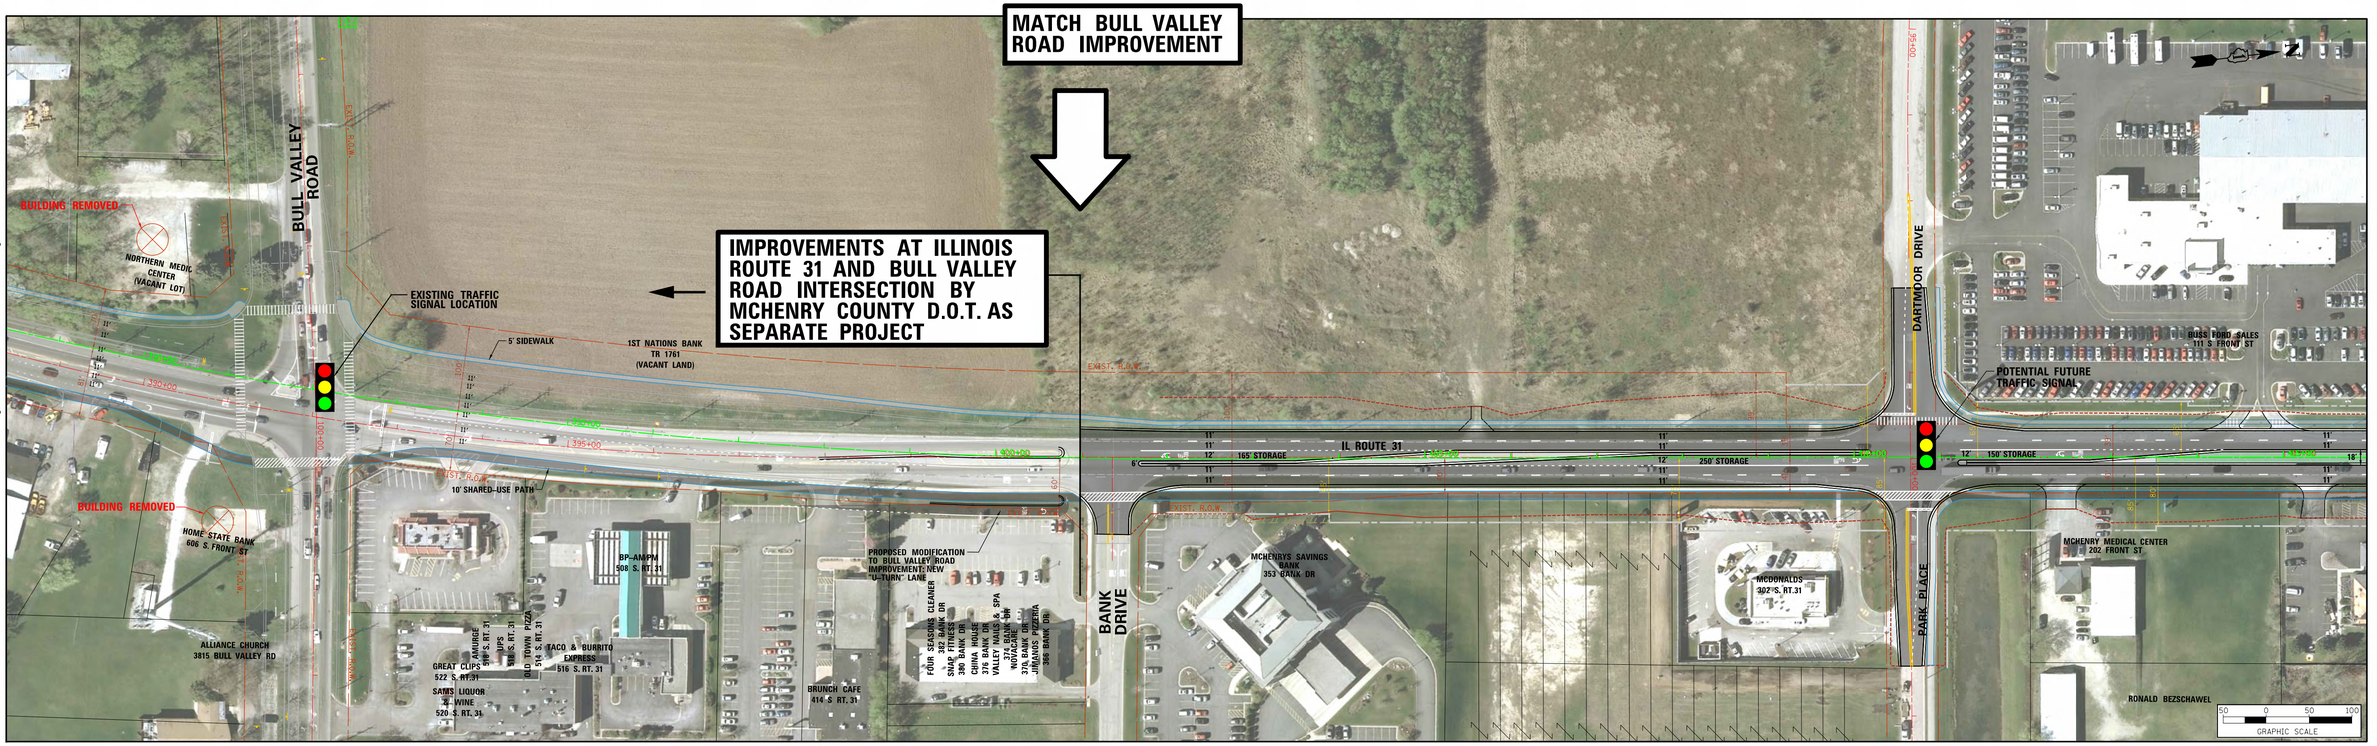

MATCHLINE 11
(SEE SHEET 12)

LEGEND

- EX. CENTERLINE
- PROP. CENTERLINE
- EX. EDGE OF PAVEMENT
- EX. ROW LINE
- PROP. ROW LINE
- EX. BUILDING OR STRUCTURE
- TEMP. EASEMENT LINE
- EX. PROPERTY LINE
- PROP. PAVED SHOULDER
- PROP. EDGE OF PAVEMENT
- PROP. BACK OF CURB
- PROP. SIDEWALK / PATH
- PROP. LIMIT OF CONST. (APPROXIMATE)
- PROP. PAVEMENT SURFACE
- PROP. CONCRETE SURFACE
- PROP. LANDSCAPE MEDIAN
- WATER FEATURE
- WETLANDS
- FLOODPLAIN
- WATERS OF THE U.S. (WOUS)
- PROP. MEANDERING STREAM
- RESIDENTIAL IMPACT*
- COMMERCIAL IMPACT*
- DRAINAGE OUTFALL

POTENTIAL IMPACTS

0* RESIDENTIAL

0* COMMERCIAL

POTENTIAL IMPACTS ARE SUBJECT TO CHANGE AS STUDY PROGRESSES

CONSTRUCTION OF SIDEWALK AND SHARED-USE PATH ARE SUBJECT TO COST PARTICIPATION FROM THE LOCAL MUNICIPALITIES.

*IMPACT IS FOR THIS SHEET ONLY

Illinois Route 31
ROUTE 176 TO ROUTE 120
www.ILRoute31.com

Illinois Department of Transportation
STV

KEY MAP

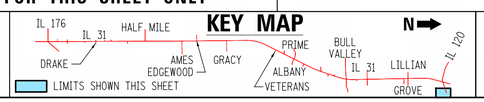

ILLINOIS ROUTE 31
NORTH SECTION: NORTH OF BULL VALLEY ROAD TO ILLINOIS ROUTE 120

PROPOSED ALTERNATIVE

SHEET 11 OF 15