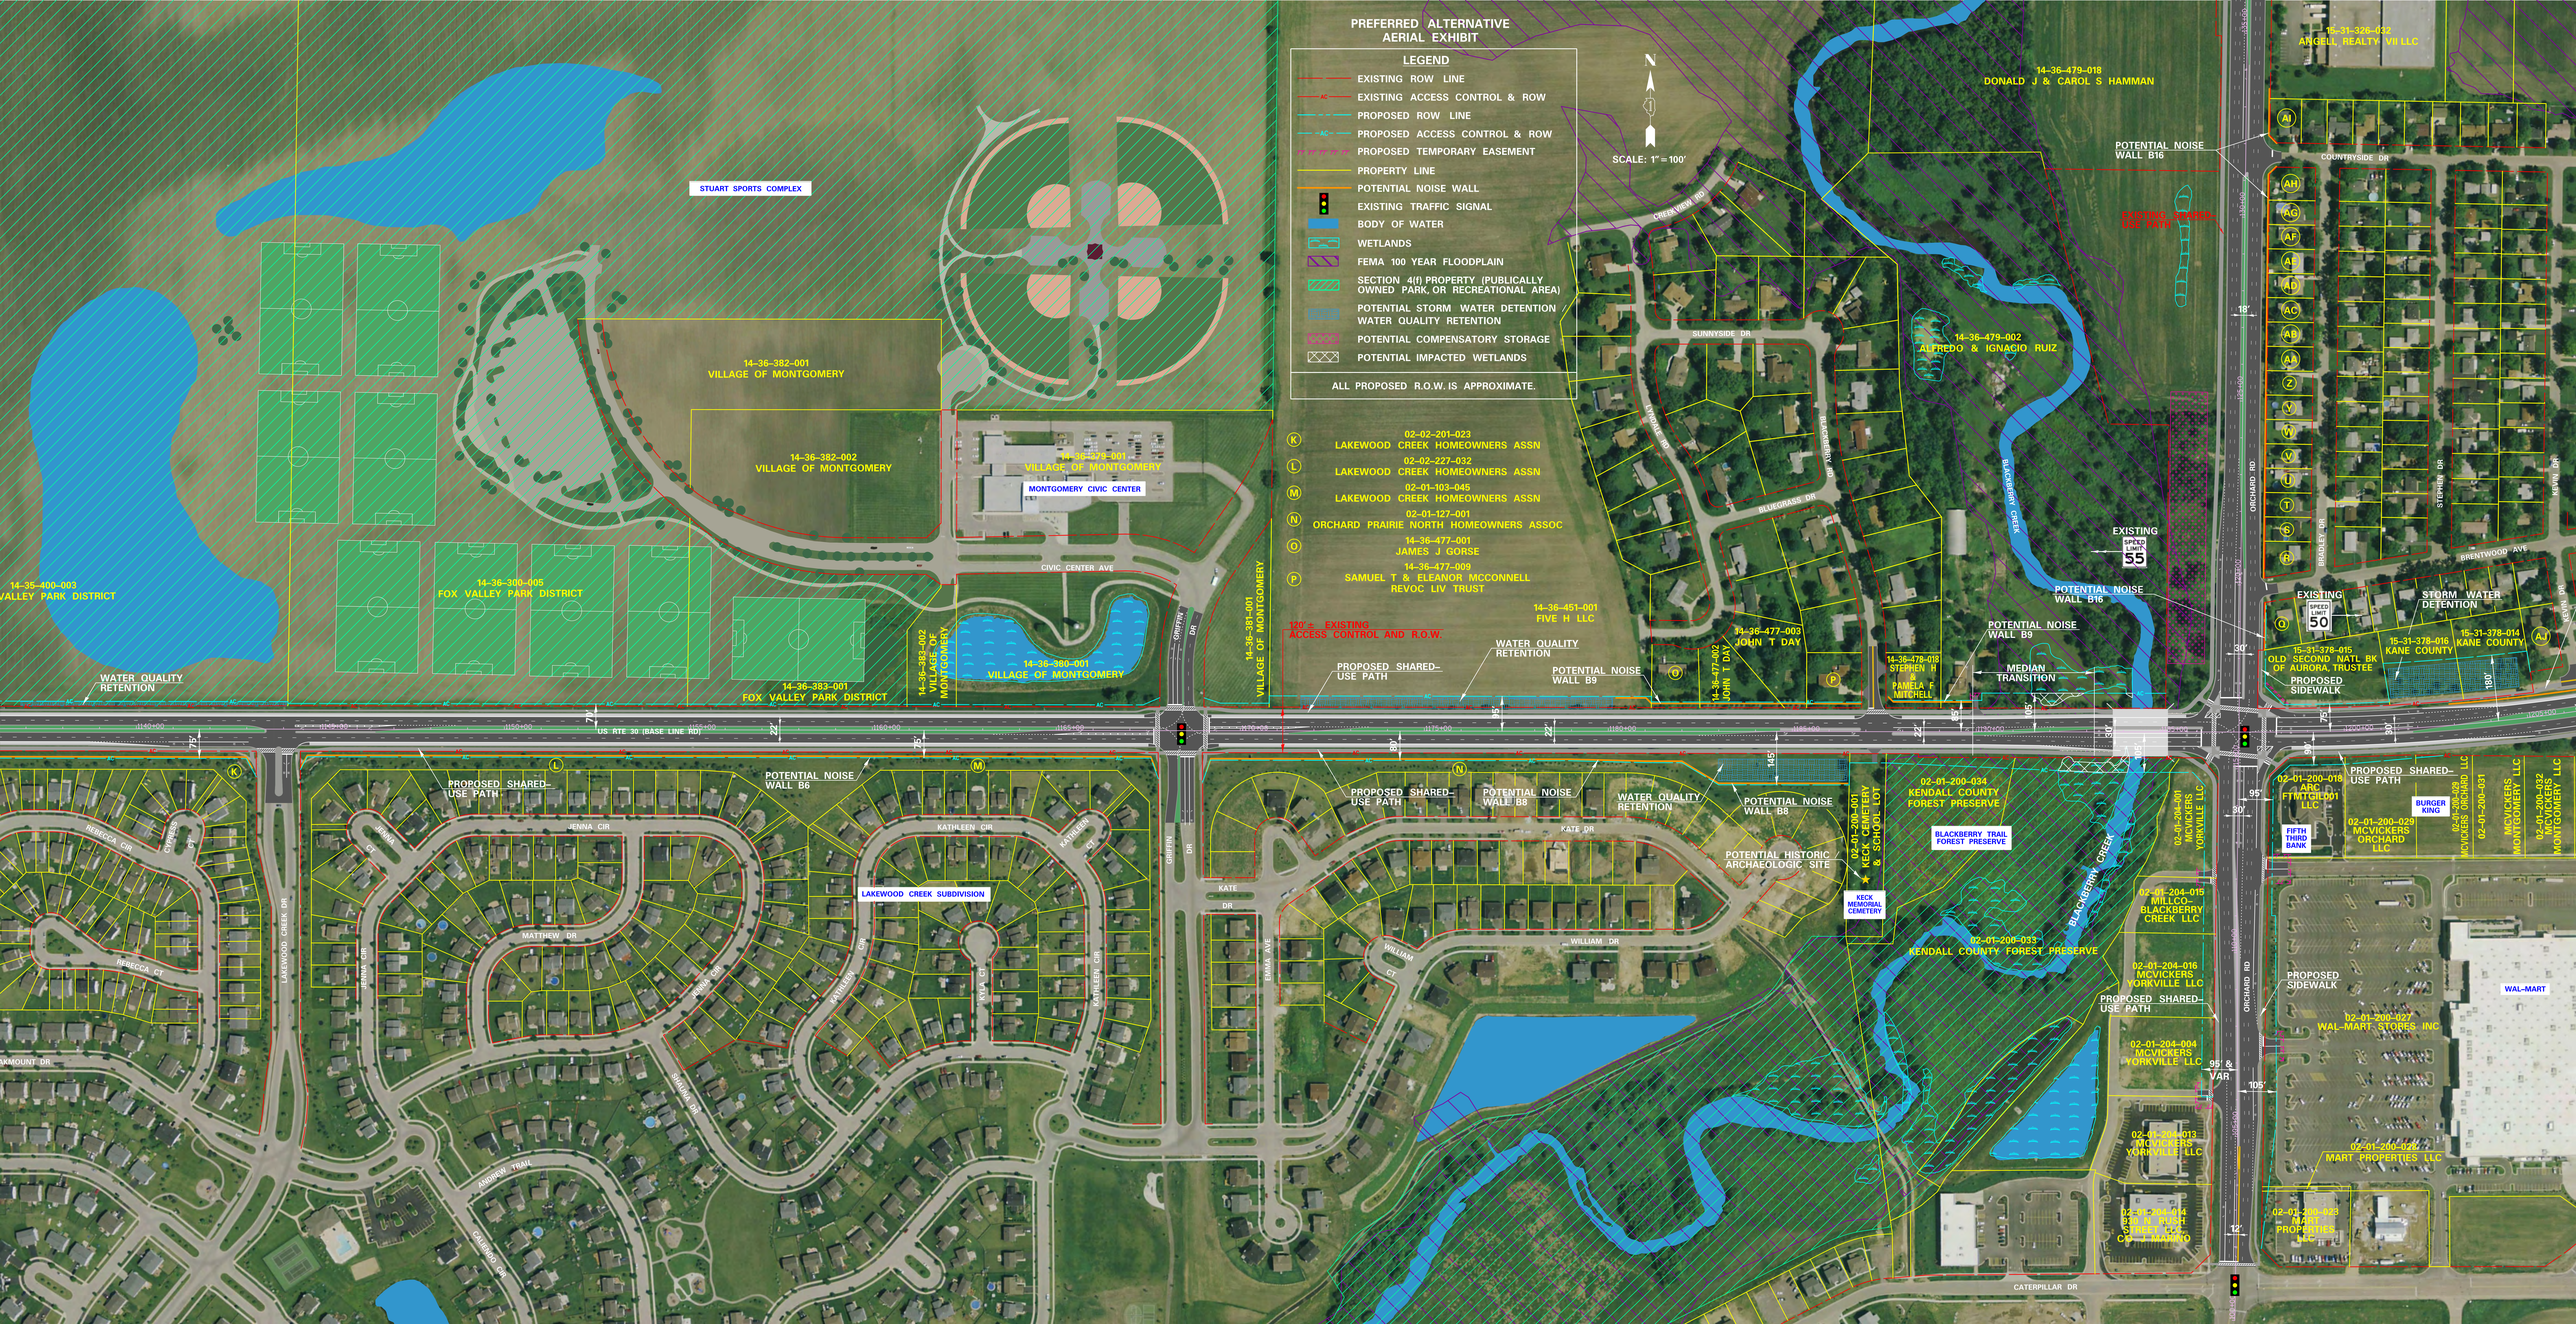
PREFERRED ALTERNATIVE
AERIAL EXHIBIT
LEGEND
EXISTING ROW LINE
EXISTING ACCESS CONTROL & ROW
PROPOSED ROW LINE
PROPOSED ACCESS CONTROL & ROW
PROPOSED TEMPORARY EASEMENT
PROPERTY LINE
POTENTIAL NOISE WALL
EXISTING TRAFFIC SIGNAL
BODY OF WATER
WETLANDS
FEMA 100 YEAR FLOODPLAIN
SECTION 4(f) PROPERTY (PUBLICALLY OWNED PARK, OR RECREATIONAL AREA)
POTENTIAL STORM WATER DETENTION WATER QUALITY RETENTION
POTENTIAL COMPENSATORY STORAGE
POTENTIAL IMPACTED WETLANDS
ALL PROPOSED R.O.W. IS APPROXIMATE.
N
SCALE: 1" = 100'
STUART SPORTS COMPLEX
14-36-382-001 VILLAGE OF MONTGOMERY
14-36-382-002 VILLAGE OF MONTGOMERY
14-36-379-001 VILLAGE OF MONTGOMERY
MONTGOMERY CIVIC CENTER
CIVIC CENTER AVE
14-35-400-003 VALLEY PARK DISTRICT
14-36-300-005 FOX VALLEY PARK DISTRICT
14-36-383-001 FOX VALLEY PARK DISTRICT
14-36-383-002 VILLAGE OF MONTGOMERY
14-36-380-001 VILLAGE OF MONTGOMERY
14-36-381-001 VILLAGE OF MONTGOMERY
GRIFFIN DR
WATER QUALITY RETENTION
PROPOSED SHARED-USE PATH
POTENTIAL NOISE WALL B9
120' ± EXISTING ACCESS CONTROL AND R.O.W.
14-36-451-001 FIVE H LLC
14-36-477-003 JOHN T DAY
14-36-477-002 JOHN T DAY
14-36-478-018 STEPHEN H & PAMELA E MITCHELL
MEDIAN TRANSITION
POTENTIAL NOISE WALL B16
EXISTING SPEED LIMIT 55
EXISTING SPEED LIMIT 50
STORM WATER DETENTION
15-31-378-015 OLD SECOND NATL BK OF AURORA TRUSTEE
15-31-378-016 KANE COUNTY
15-31-378-014 KANE COUNTY
PROPOSED SIDEWALK
US RTE 30 (BASE LINE RD)
ORCHARD RD
BLACKBERRY CREEK
BLUEGRASS DR
SUNNYSIDE DR
CREEKVIEW RD
COUNTRYSIDE DR
BRENTWOOD AVE
STEPHEN DR
BRADLEY DR
KAYLA DR
14-36-479-018 DONALD J & CAROL S HAMMAN
14-36-479-002 ALFREDO & IGNACIO RUIZ
15-31-326-032 ANGELL REALTY VII LLC
02-02-201-023 LAKEWOOD CREEK HOMEOWNERS ASSN
02-02-227-032 LAKEWOOD CREEK HOMEOWNERS ASSN
02-01-103-045 LAKEWOOD CREEK HOMEOWNERS ASSN
02-01-127-001 ORCHARD PRAIRIE NORTH HOMEOWNERS ASSOC
14-36-477-001 JAMES J GORSE
14-36-477-009 SAMUEL T & ELEANOR MCCONNELL REVOC LIV TRUST
POTENTIAL NOISE WALL B6
LAKEWOOD CREEK SUBDIVISION
JENNA CIR
KATHLEEN CIR
MATTHEW DR
REBECCA CT
CYPRESS CT
LAKEWOOD CREEK DR
KATE DR
WILLIAM DR
EMMA AVE
POTENTIAL NOISE WALL B8
WATER QUALITY RETENTION
POTENTIAL HISTORIC ARCHAEOLOGIC SITE
02-01-200-001 KECK CEMETERY & SCHOOL LOT
KECK MEMORIAL CEMETERY
02-01-200-034 KENDALL COUNTY FOREST PRESERVE
BLACKBERRY TRAIL FOREST PRESERVE
02-01-200-033 KENDALL COUNTY FOREST PRESERVE
02-01-204-001 MCVICKERS YORKVILLE LLC
02-01-204-015 MILLCO-BLACKBERRY CREEK LLC
02-01-204-016 MCVICKERS YORKVILLE LLC
02-01-204-004 MCVICKERS YORKVILLE LLC
02-01-204-013 MCVICKERS YORKVILLE LLC
02-01-204-014 FOX N WOLF STREET LLC
02-01-200-018 ARC FTHTGIL001 LLC
FIFTH THIRD BANK
BURGER KING
02-01-200-029 MCVICKERS ORCHARD LLC
02-01-200-028 MCVICKERS ORCHARD LLC
02-01-200-031 MCVICKERS MONTGOMERY LLC
02-01-200-032 MCVICKERS MONTGOMERY LLC
02-01-200-030 MCVICKERS MONTGOMERY LLC
WAL-MART
02-01-200-027 WAL-MART STORES INC
02-01-200-022 MART PROPERTIES LLC
02-01-200-023 MART PROPERTIES LLC
CATERPILLAR DR