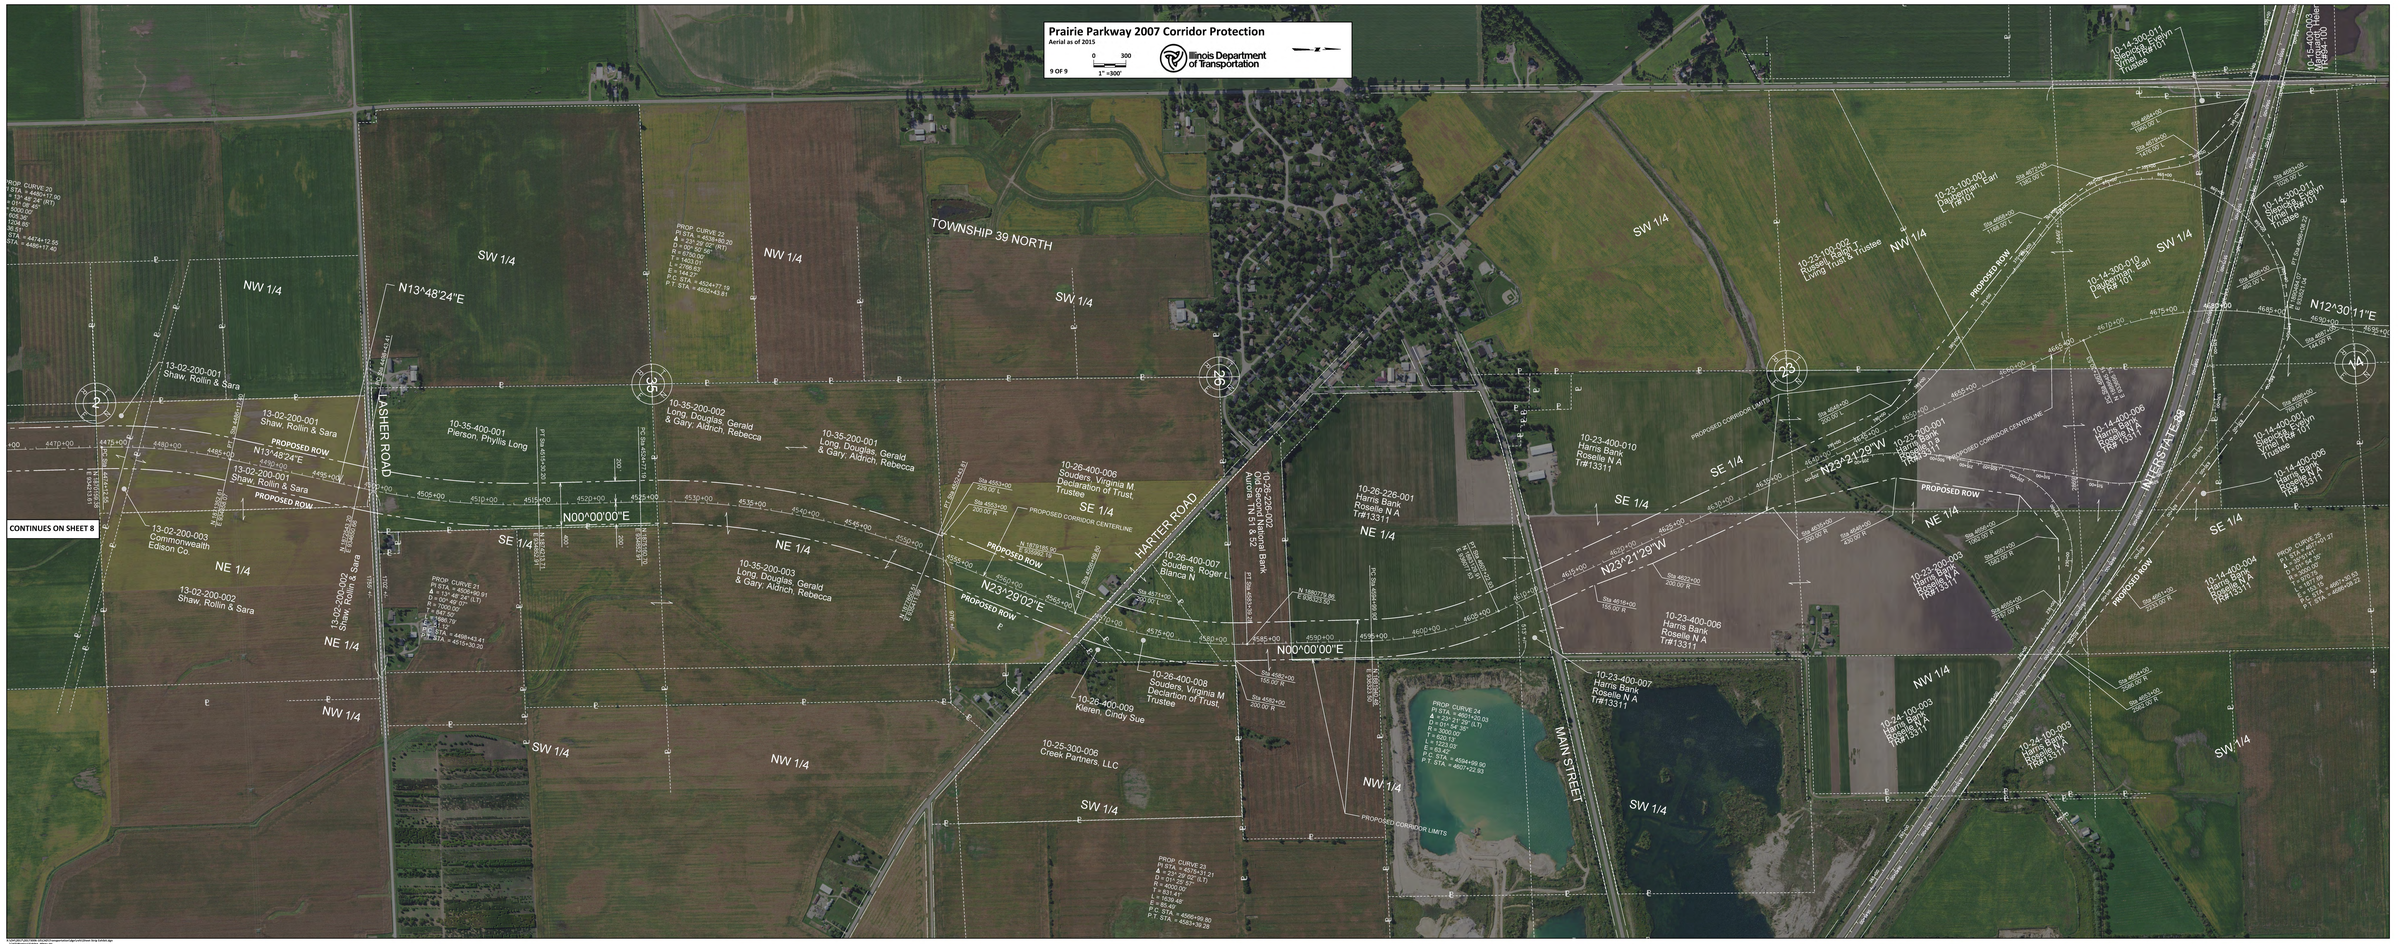
Prairie Parkway 2007 Corridor Protection
Aerial as of 2015
0 300
1" =300'
9 OF 9
Illinois Department of Transportation
TOWNSHIP 39 NORTH
LASHER ROAD
HARTER ROAD
MAIN STREET
INTERSTATE 55
PROPOSED ROW
PROPOSED CORRIDOR CENTERLINE
PROPOSED CORRIDOR LIMITS
N00^00'00"E
N13^48'24"E
N23^29'02"E
N23^21'29"W
N12^30'11"E
SW 1/4
NW 1/4
SE 1/4
NE 1/4
13-02-200-001 Shaw, Rollin & Sara
13-02-200-002 Shaw, Rollin & Sara
13-02-200-003 Commonwealth Edison Co.
10-35-400-001 Pierson, Phyllis Long
10-35-200-002 Long, Douglas, Gerald & Gary; Aldrich, Rebecca
10-35-200-001 Long, Douglas, Gerald & Gary; Aldrich, Rebecca
10-35-200-003 Long, Douglas, Gerald & Gary; Aldrich, Rebecca
10-26-400-006 Souders, Virginia M. Declaration of Trust, Trustee
10-26-400-007 Souders, Roger L. & Blanca N
10-26-400-008 Souders, Virginia M Declaration of Trust, Trustee
10-26-400-009 Kleren, Cindy Sue
10-25-300-006 Creek Partners, LLC
10-26-226-002 Old Second National Bank Aurora, TN ST & SZ
10-26-226-001 Harris Bank Roselle N A Trst13311
10-23-400-010 Harris Bank Roselle N A Trst13311
10-23-400-006 Harris Bank Roselle N A Trst13311
10-23-400-007 Harris Bank Roselle N A Trst13311
10-23-400-003 Harris Bank Roselle N A Trst13311
10-24-100-003 Harris Bank Roselle N A Trst13311
10-24-100-004 Harris Bank Roselle N A Trst13311
10-23-100-002 Daysenberger Earl L Trst 101
10-23-100-001 Daysenberger Earl L Trst 101
10-14-300-010 Daysenberger Earl L Trst 101
10-14-300-011 Stephens Evelyn Trust Trst 101 Trustee
10-14-400-006 Harris Bank N A Trst# 1311
10-14-400-001 Stephens Evelyn Trustee # 101
10-14-400-004 Harris Bank N A Trst# 1311
10-15-400-008 Daysenberger Earl L Trst#100
CONTINUES ON SHEET 8