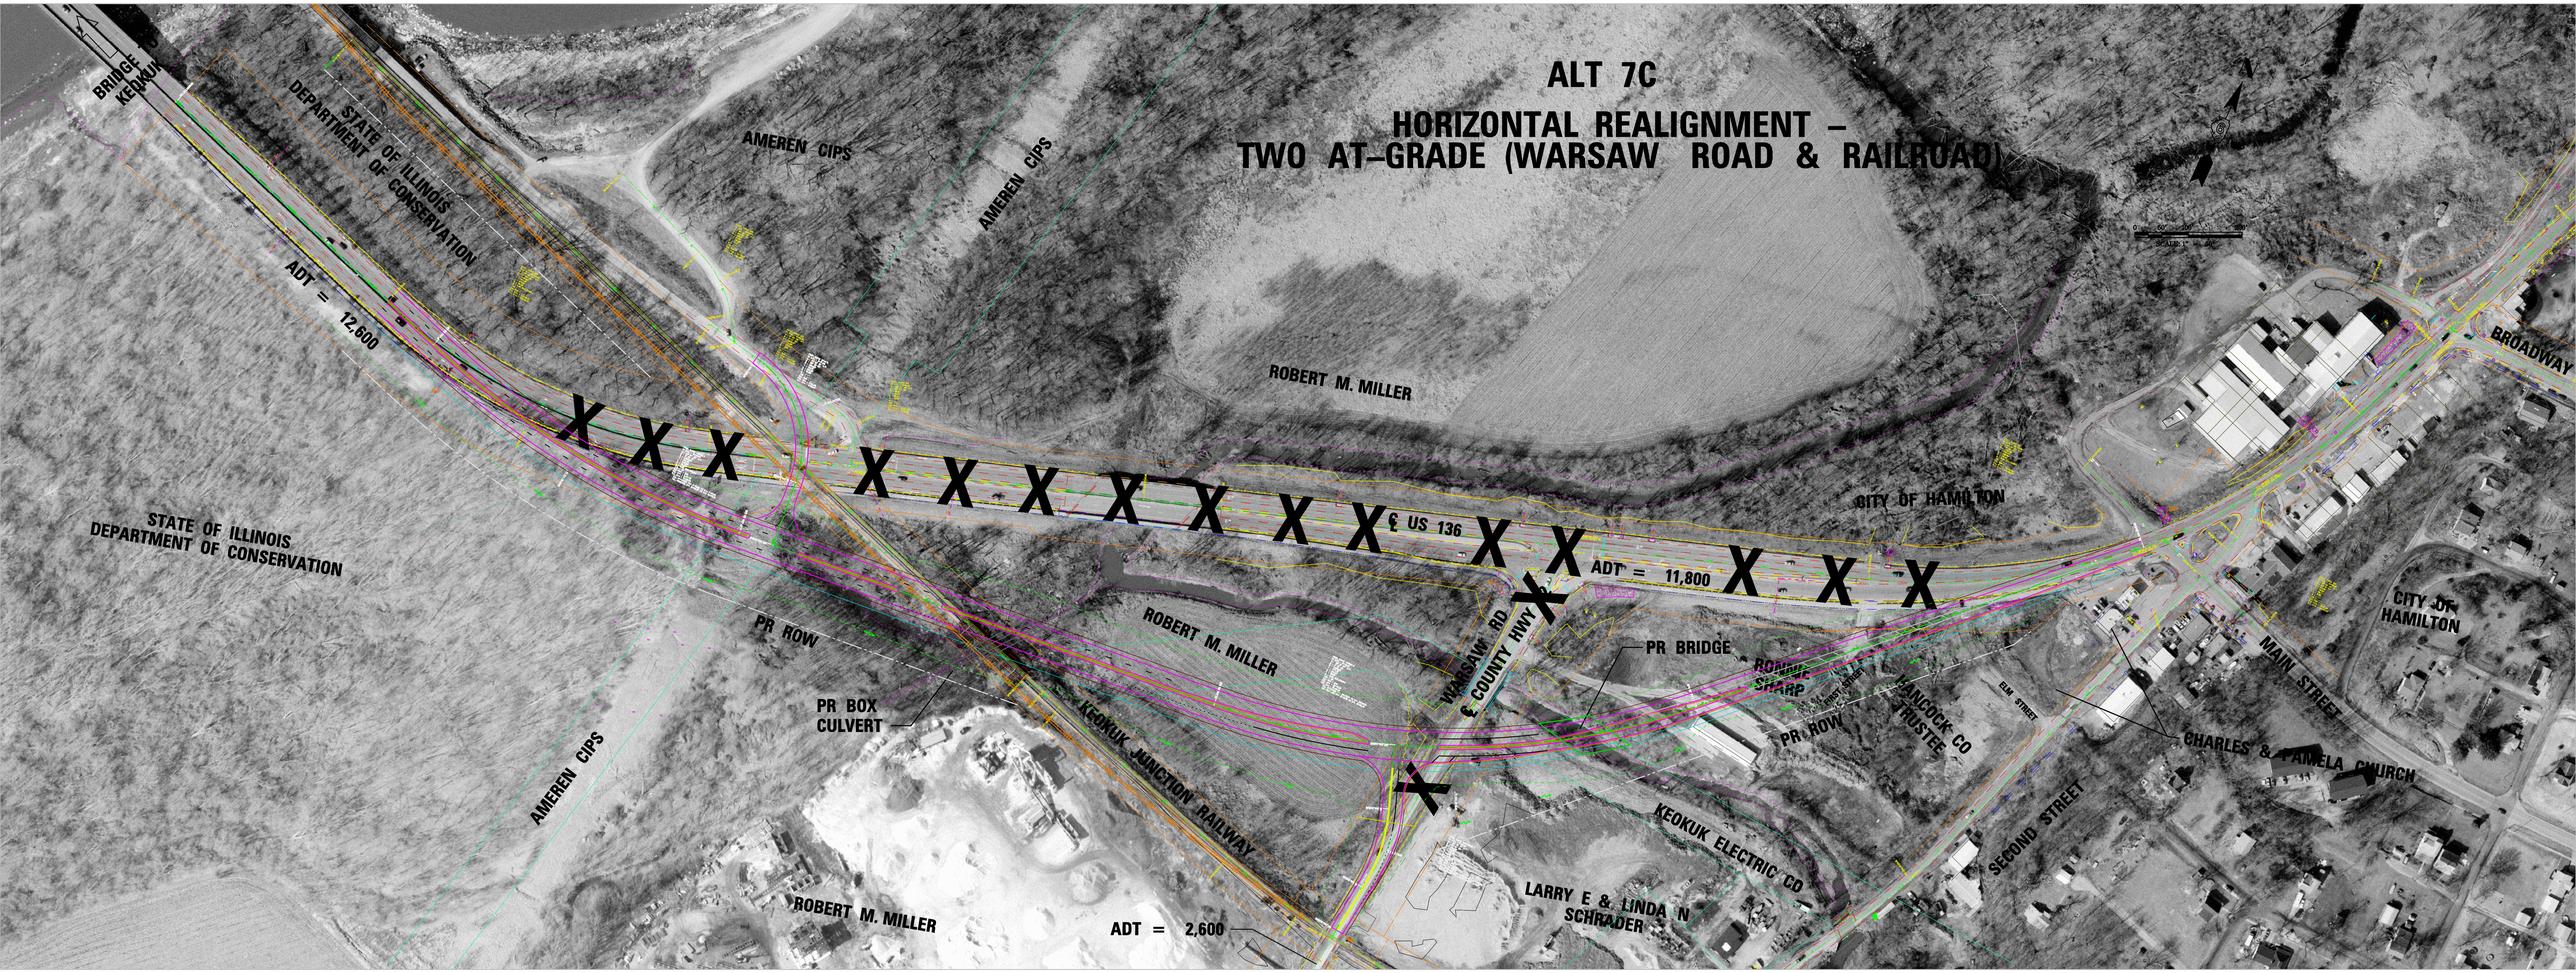
ALT 7C
HORIZONTAL REALIGNMENT –
TWO AT-GRADE (WARSAW ROAD & RAILROAD)
BRIDGE
KEOKUK
STATE OF ILLINOIS
DEPARTMENT OF CONSERVATION
AMEREN CIPS
AMEREN CIPS
ADT = 12,600
ROBERT M. MILLER
CITY OF HAMILTON
BROADWAY
STATE OF ILLINOIS
DEPARTMENT OF CONSERVATION
℄ US 136
ADT = 11,800
CITY OF HAMILTON
PR ROW
ROBERT M. MILLER
WARSAW RD
℄ COUNTY HWY
PR BRIDGE
ROBERT M. SHARP
MAIN STREET
PR BOX
CULVERT
KEOKUK JUNCTION RAILWAY
PR ROW
HANCOCK CO
TRUSTEE
ELM STREET
CHARLES & PAMELA CHURCH
AMEREN CIPS
KEOKUK ELECTRIC CO
SECOND STREET
ROBERT M. MILLER
ADT = 2,600
LARRY E & LINDA N
SCHRADER