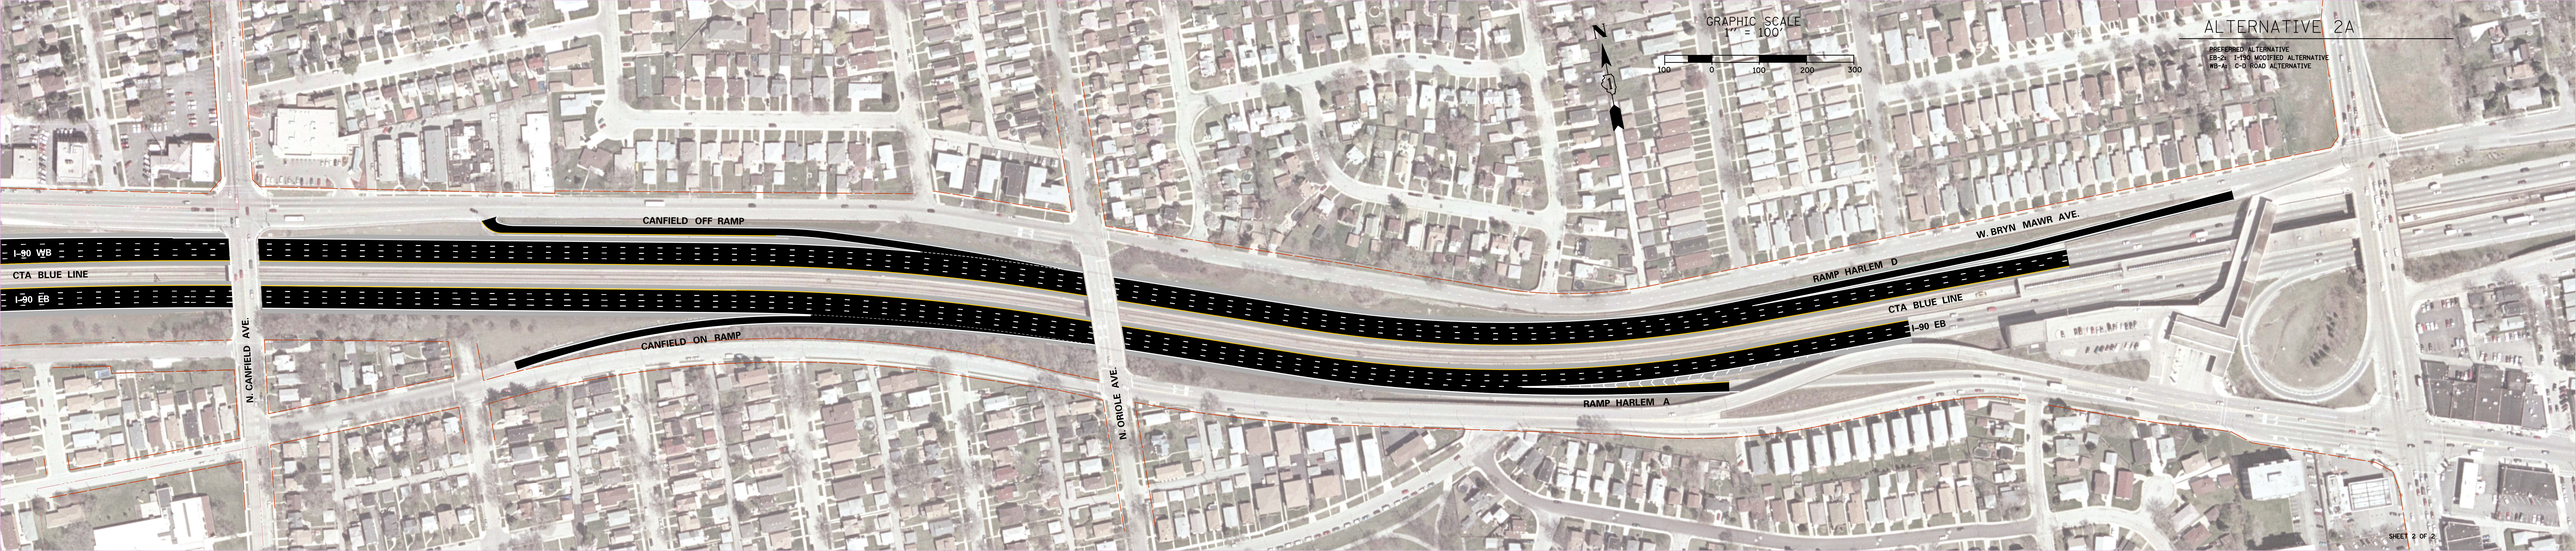
ALTERNATIVE 2A
PREFERRED ALTERNATIVE
EB-2A I-190 MODIFIED ALTERNATIVE
MB-4A C-D ROAD ALTERNATIVE
GRAPHIC SCALE
1" = 100'
100 0 100 200 300
N
CANFIELD OFF RAMP
I-90 WB
CTA BLUE LINE
I-90 EB
CANFIELD ON RAMP
N. CANFIELD AVE.
N. ORIOLE AVE.
RAMP HARLEM D
W. BRYN MAWR AVE.
CTA BLUE LINE
I-90 EB
RAMP HARLEM A
SHEET 2 OF 2