PROPOSED IMPROVEMENT IL 176
AT NISH ROAD RIGHT-OF-WAY IMPACTS

AUGUST 2, 2016

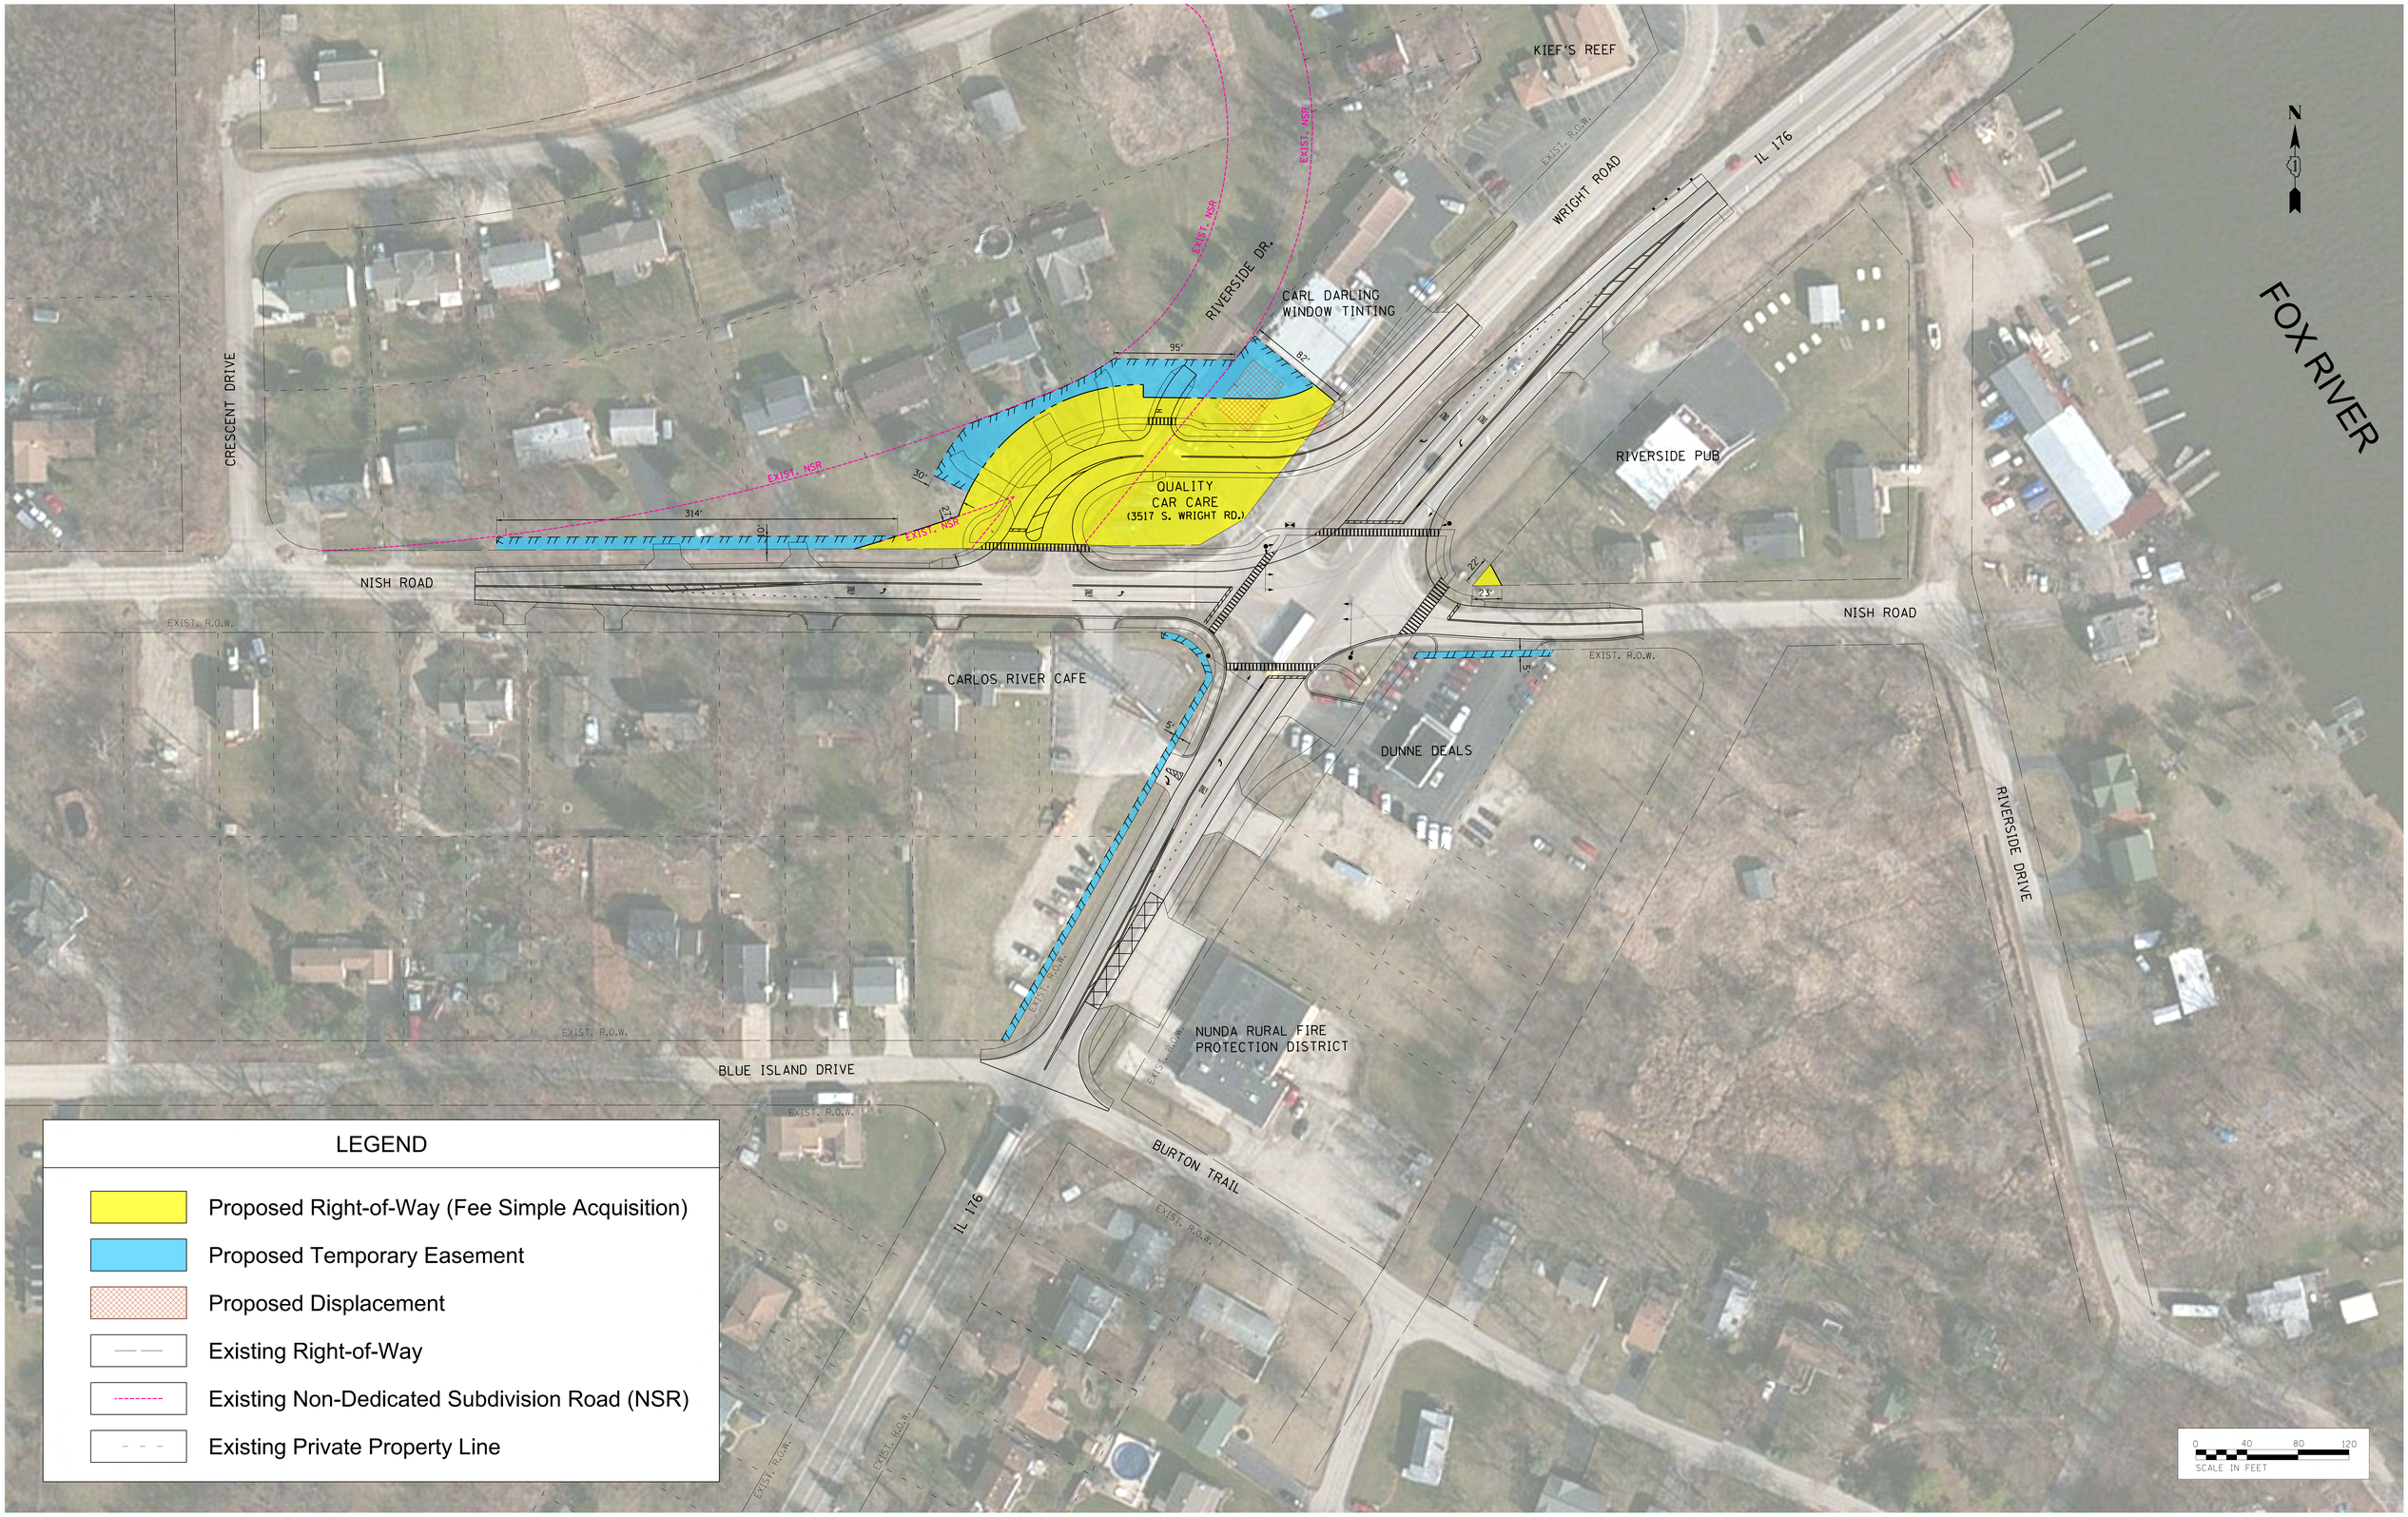

LEGEND

- Proposed Right-of-Way (Fee Simple Acquisition)
- Proposed Temporary Easement
- Proposed Displacement
- Existing Right-of-Way
- Existing Non-Dedicated Subdivision Road (NSR)
- Existing Private Property Line