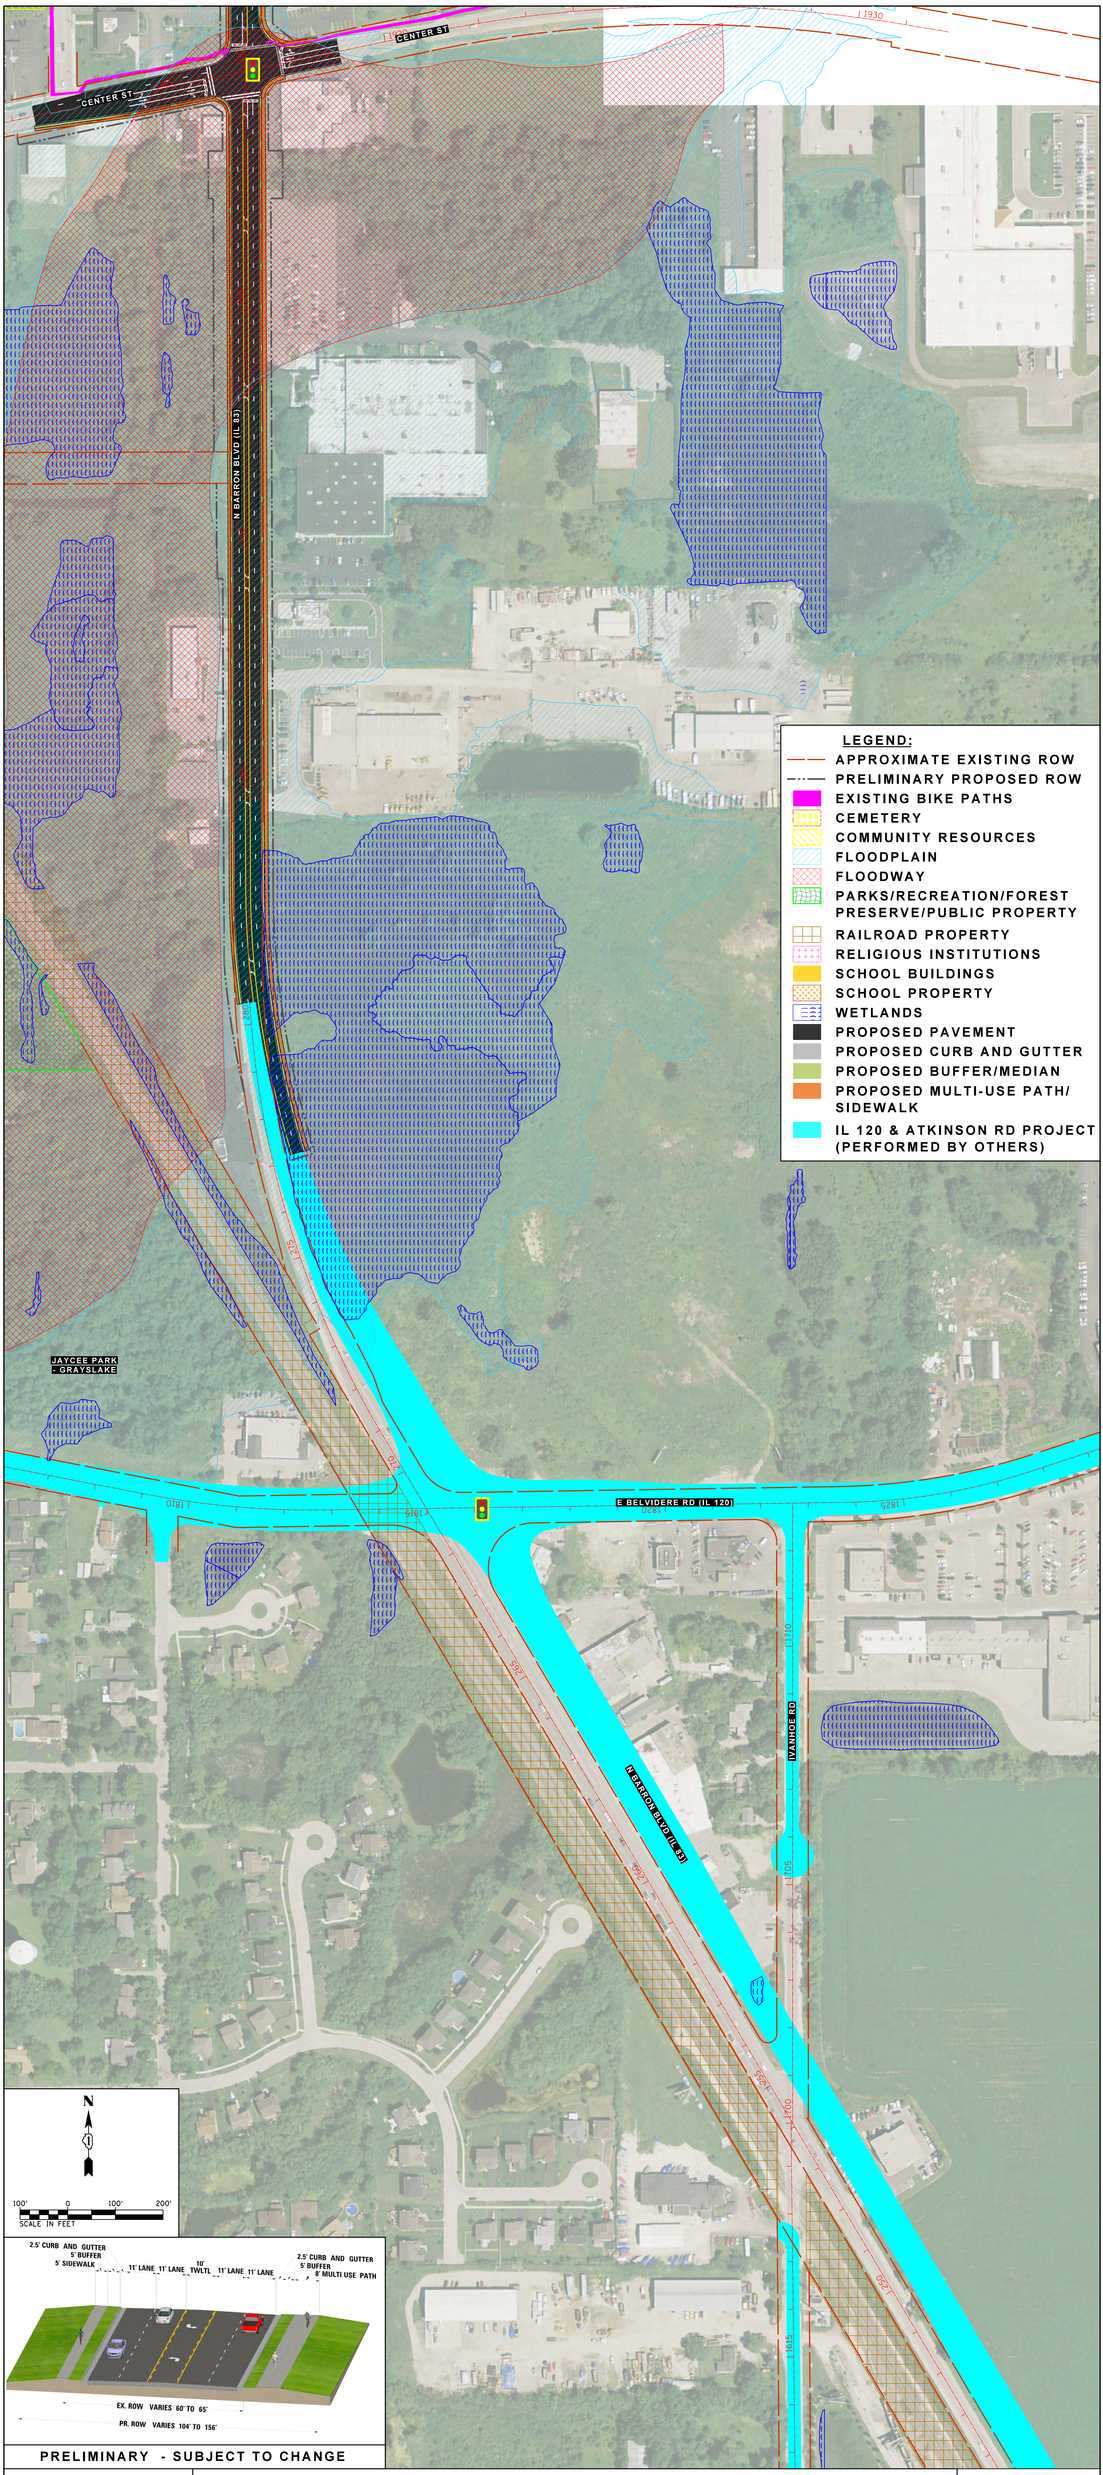

PRELIMINARY - SUBJECT TO CHANGE

VOLKERT

IL 83 / ATKINSON RD PROJECT TO CENTER ST
5 LANE URBAN TYPICAL

C2