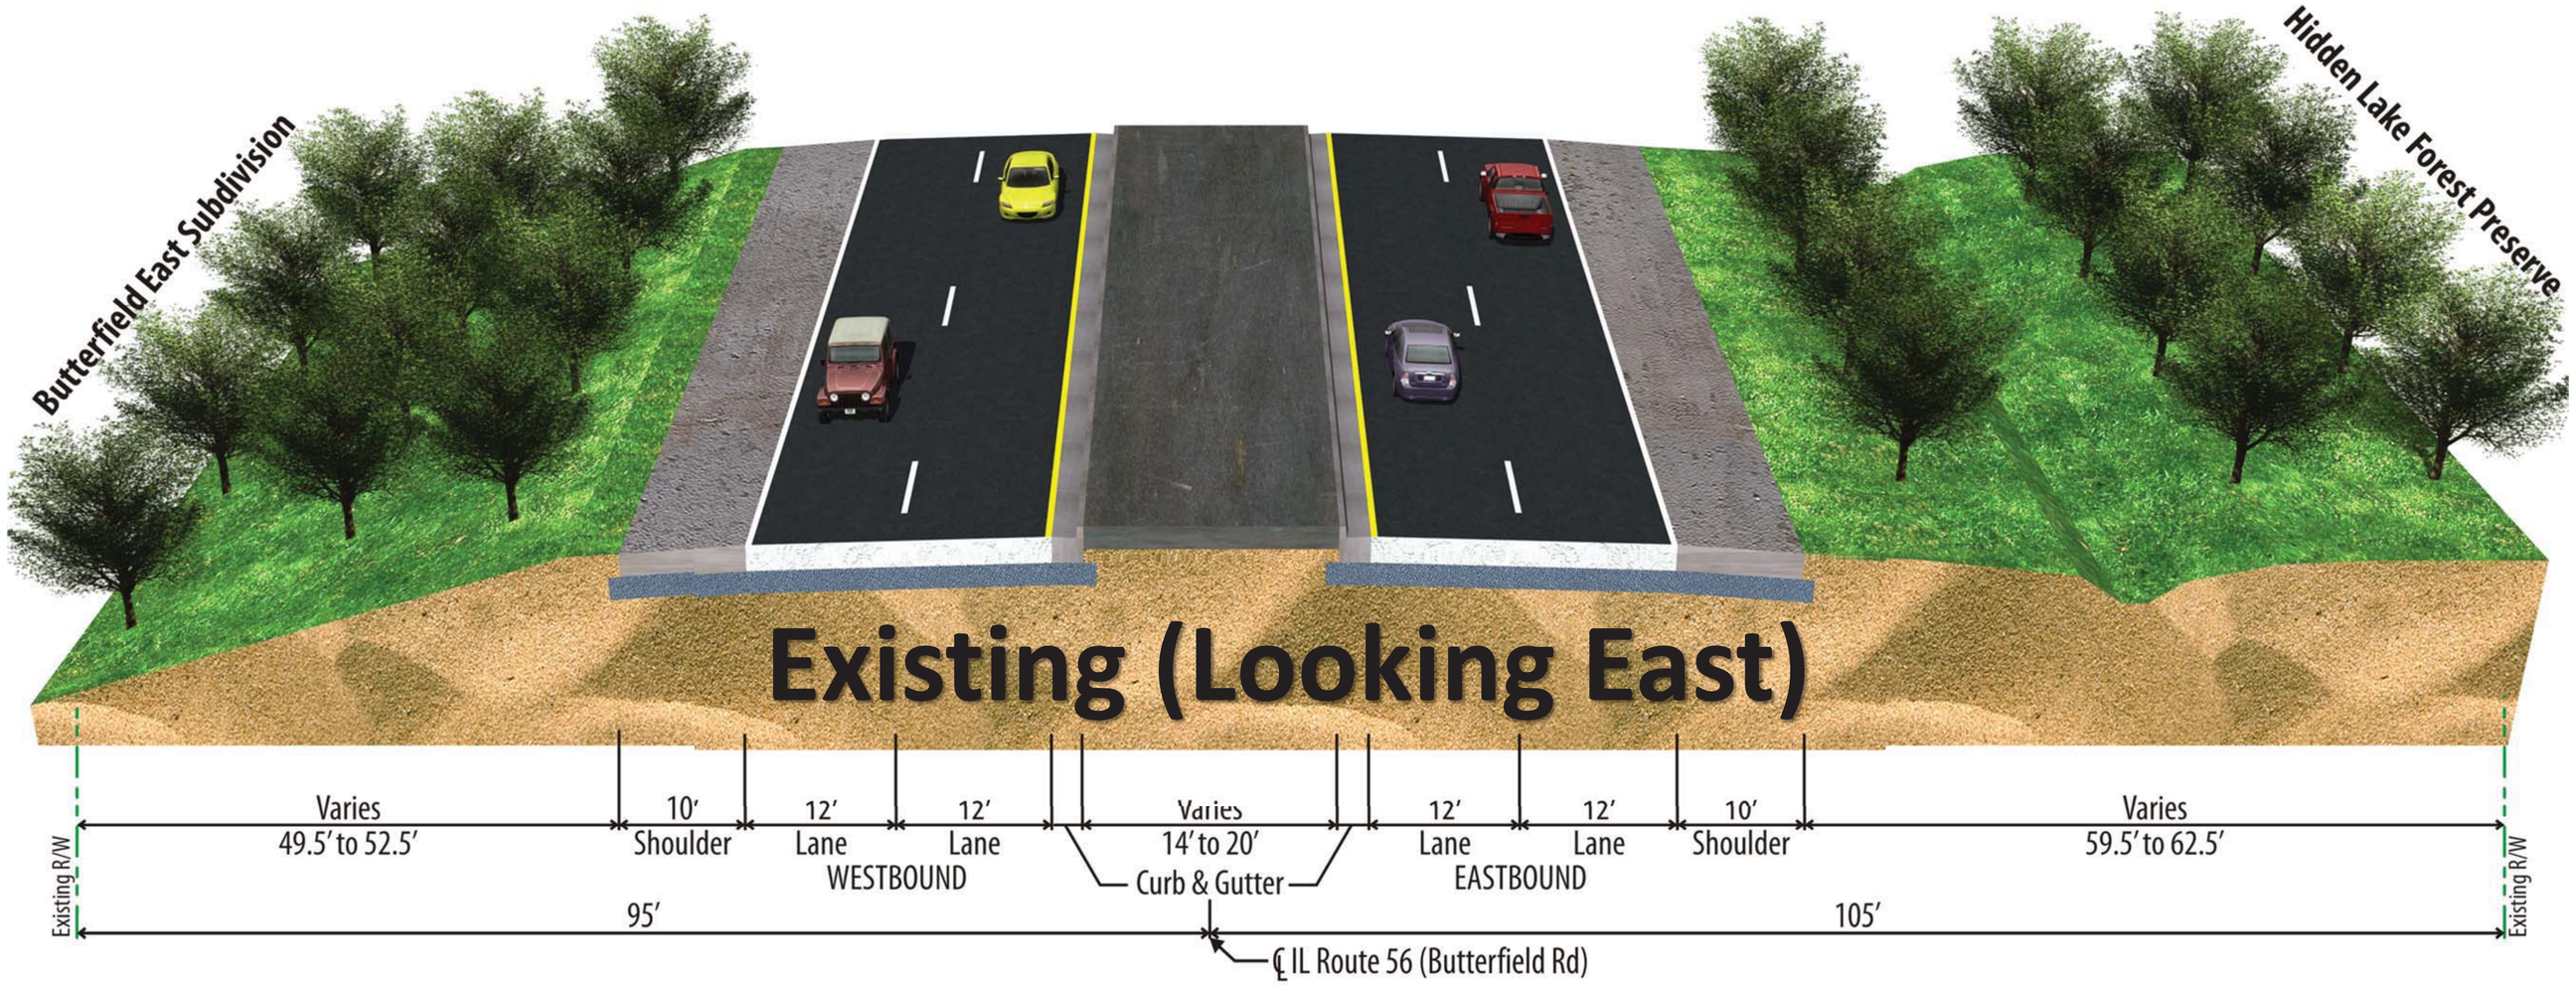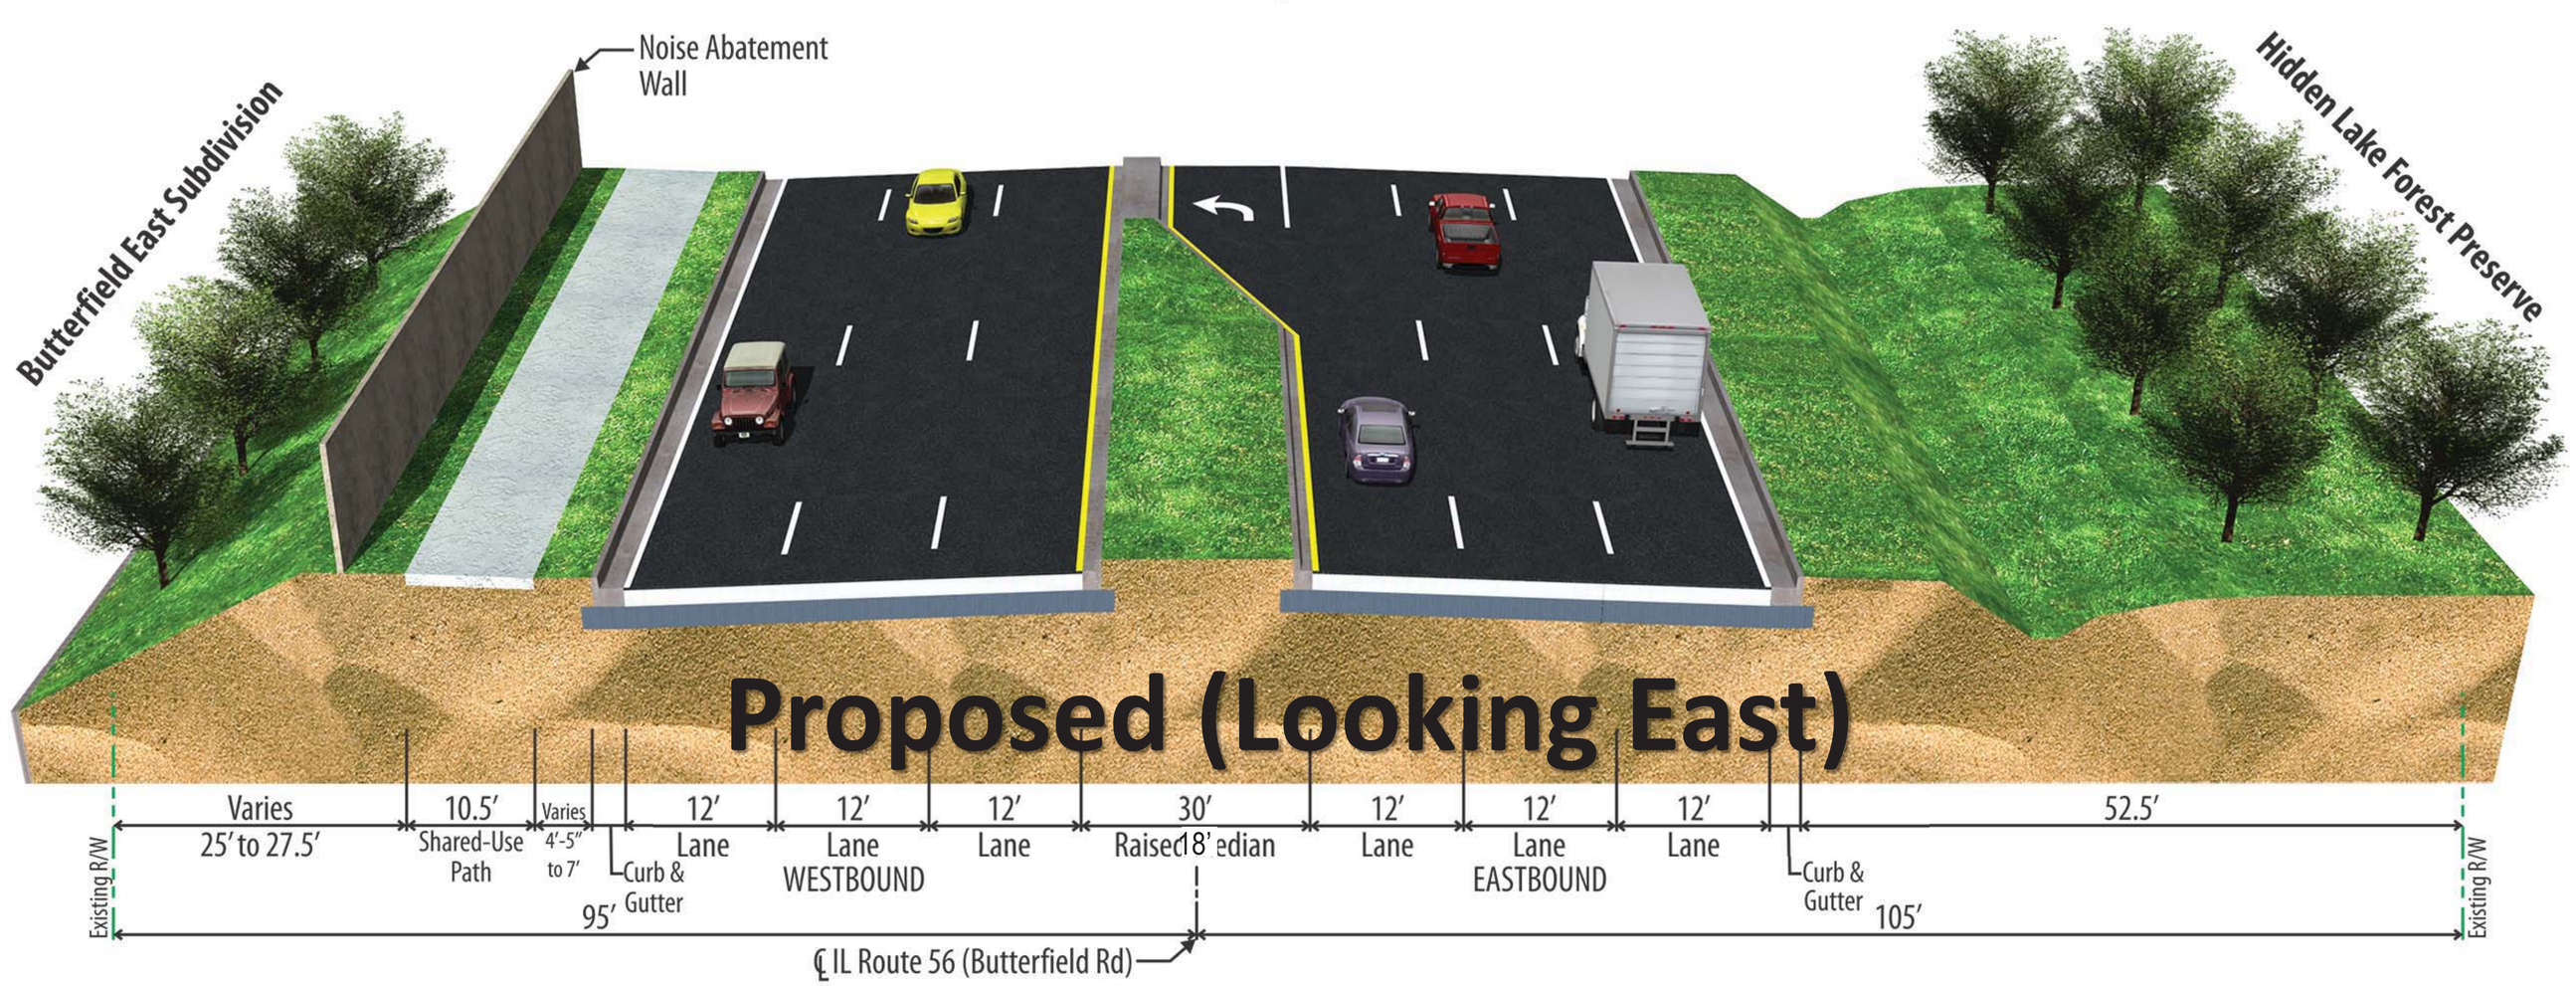IL 56 Typical Sections