IL 53/56 U-TURN EXHIBIT

ILLINOIS 56 PROJECT STUDY AREA

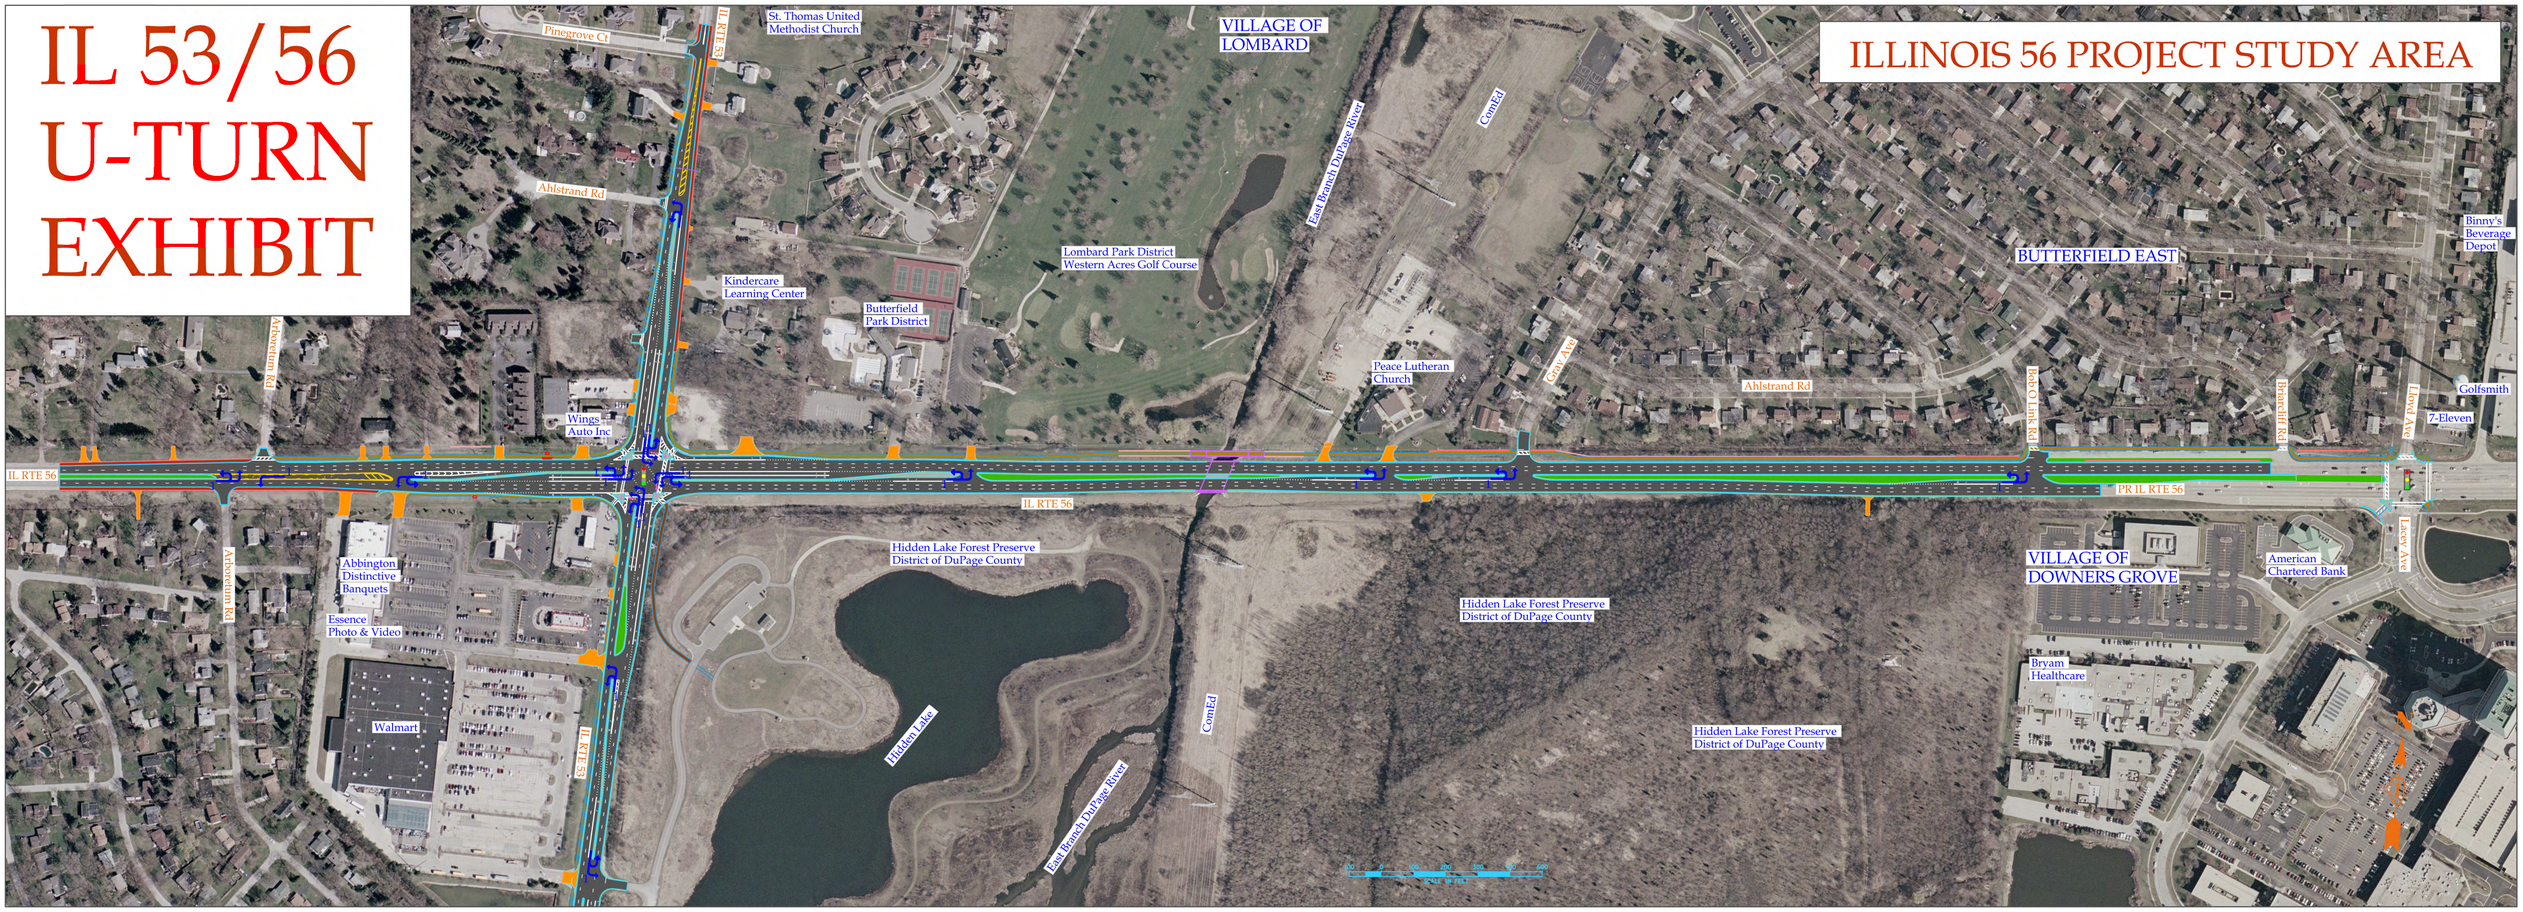

ILLINOIS 53 PROJECT STUDY AREA

LEGEND

PROPOSED TRAFFIC SIGNAL

MODERNIZE EXISTING TRAFFIC SIGNAL

COMBINATION U-TURN & LEFT-TURN LANE

LEFT-TURN LANE ONLY

DENOTES NUMBER OF LANES #

*WHEN DUAL LEFT-TURN LANES ARE PRESENT, U-TURN MOVEMENT ALLOWED ONLY FROM THE INSIDE LEFT-TURN LANE