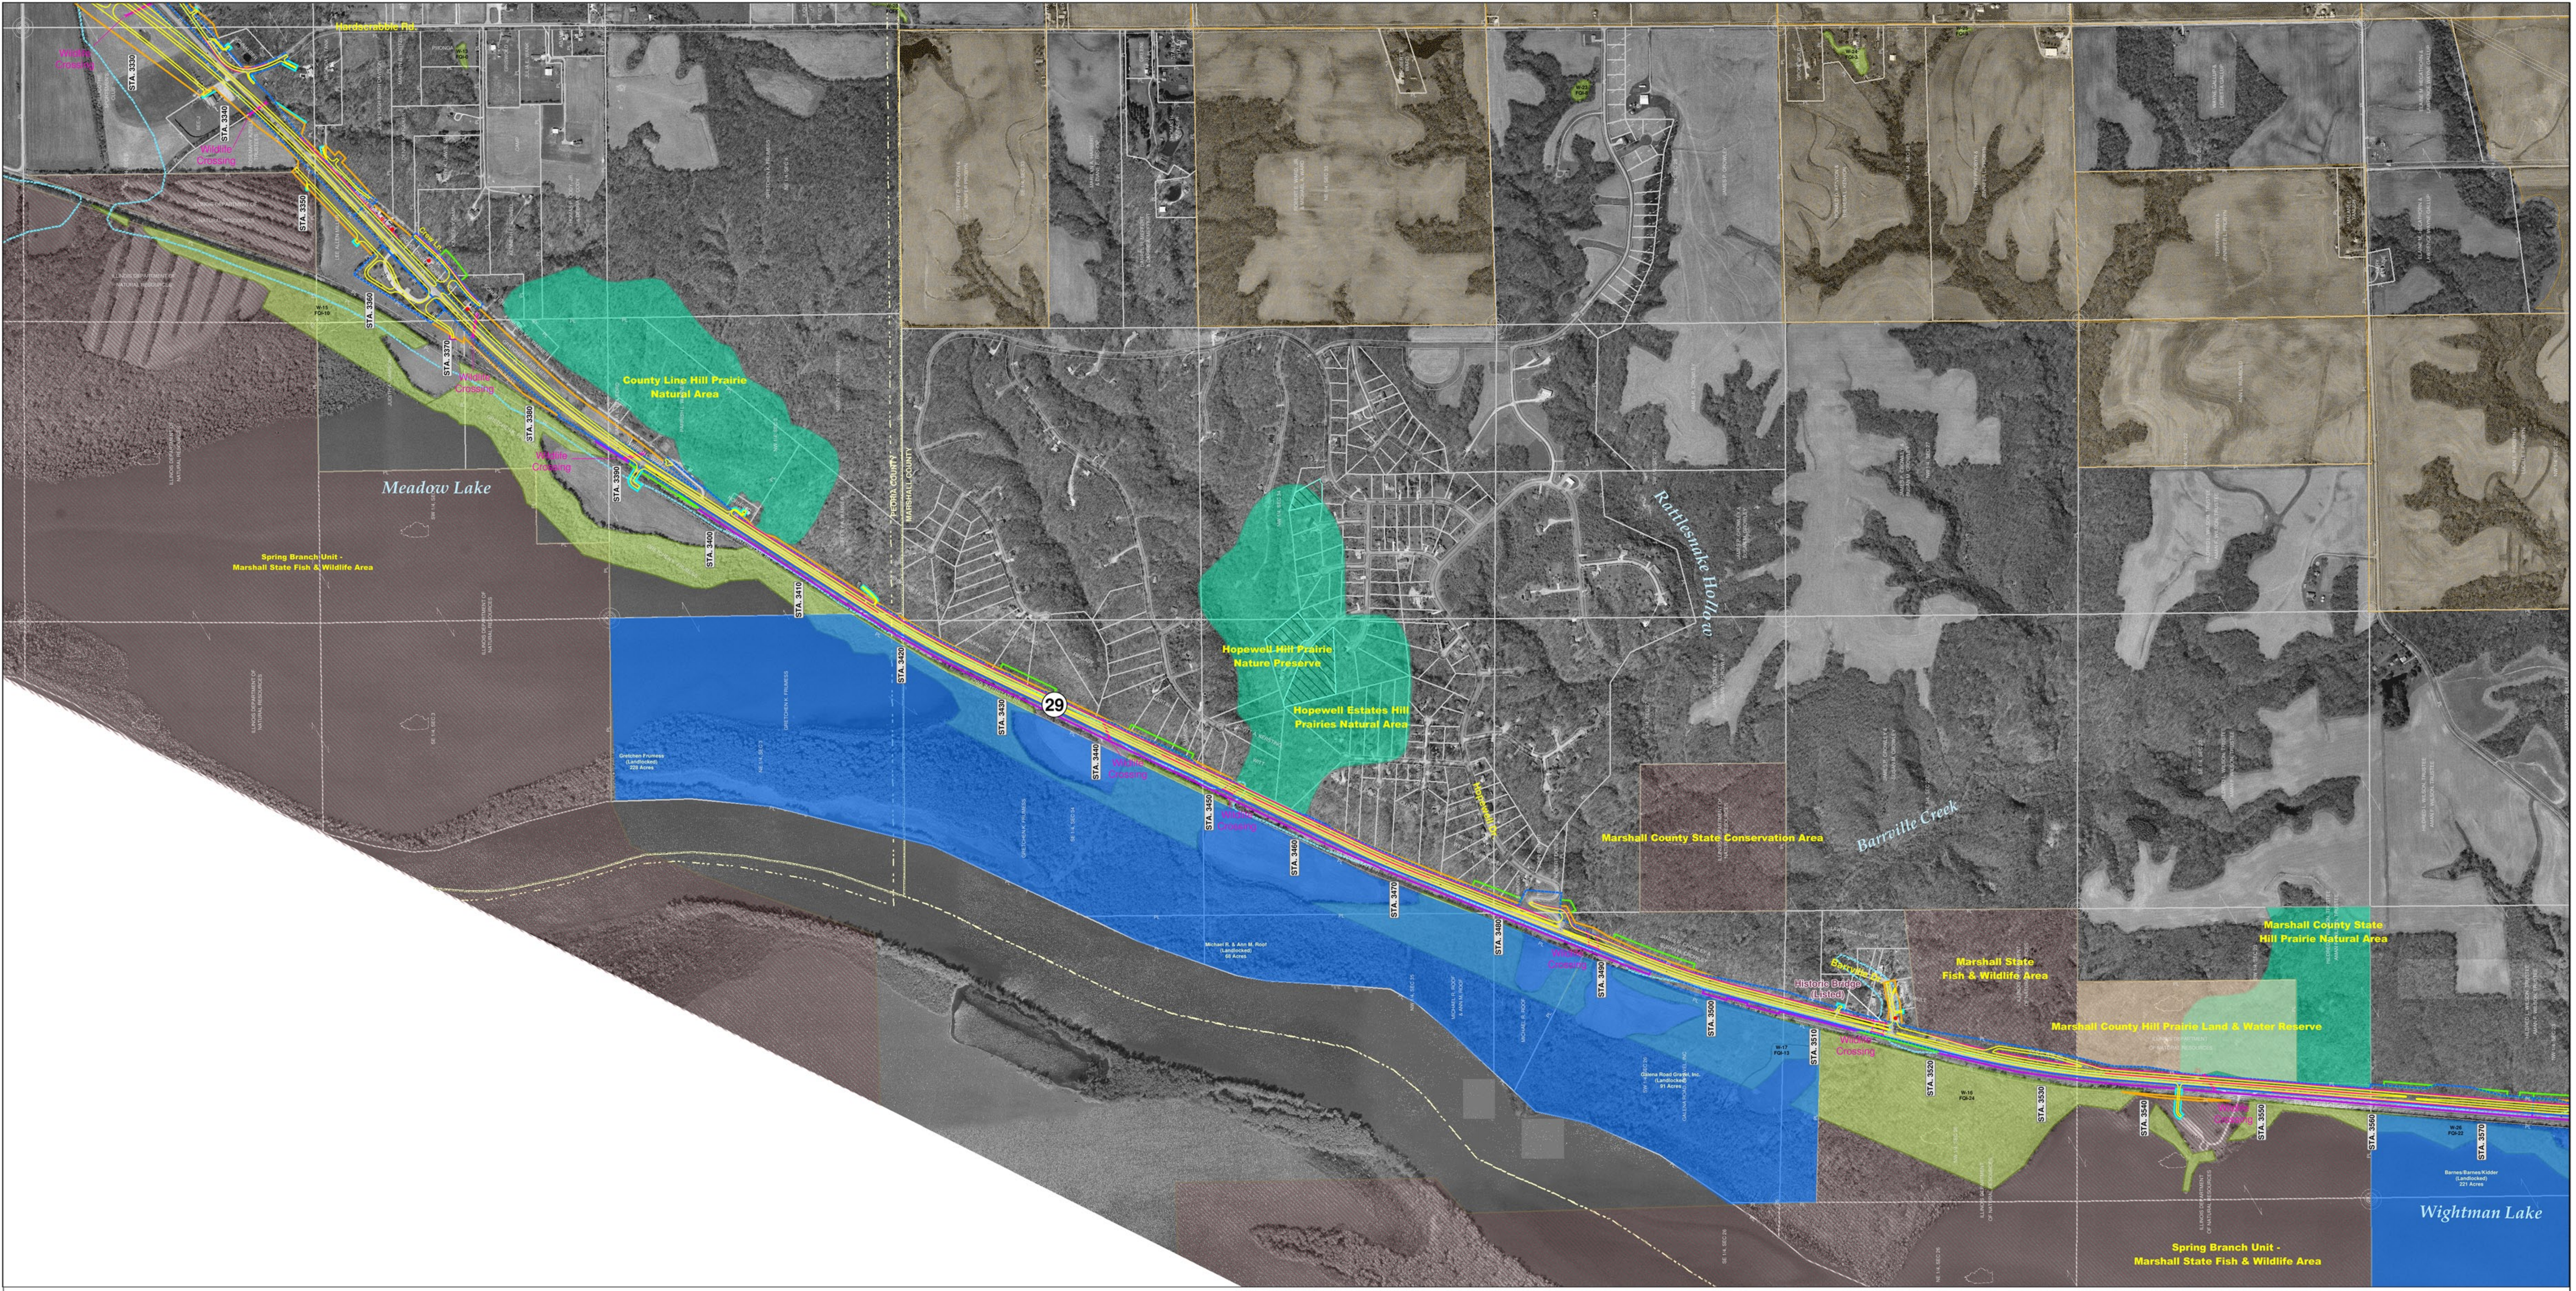

Illinois Department of Transportation

Z

Feet

0 200 400 800 1,200 1,600

CH2MHILL

Legend

Existing ROW	**Displacement**	Other IDNR Managed Lands	100-Year Floodplain Boundary
Proposed ROW	Residence	State Natural Areas	Protected Agricultural Lands
Existing Permanent Easement	Business	Nature Preserves	Historic Sites
Proposed Permanent Easement		Federal Managed Lands	Public Land Survey System Township Boundaries
Proposed Temporary Easement		Land & Water Reserves	County Boundaries
Edge of Pavement		Other Park Property	**Land Use Constraints**
Structures		INHS Surveyed Wetlands	Cemetery
Landlocked Properties		Environmental Mitigation Properties	School

IL 29 Preliminary Engineering Study
ENVIRONMENTAL FEATURES & PREFERRED ALTERNATIVE

North of Chillicothe to South of Sparland

June 2009