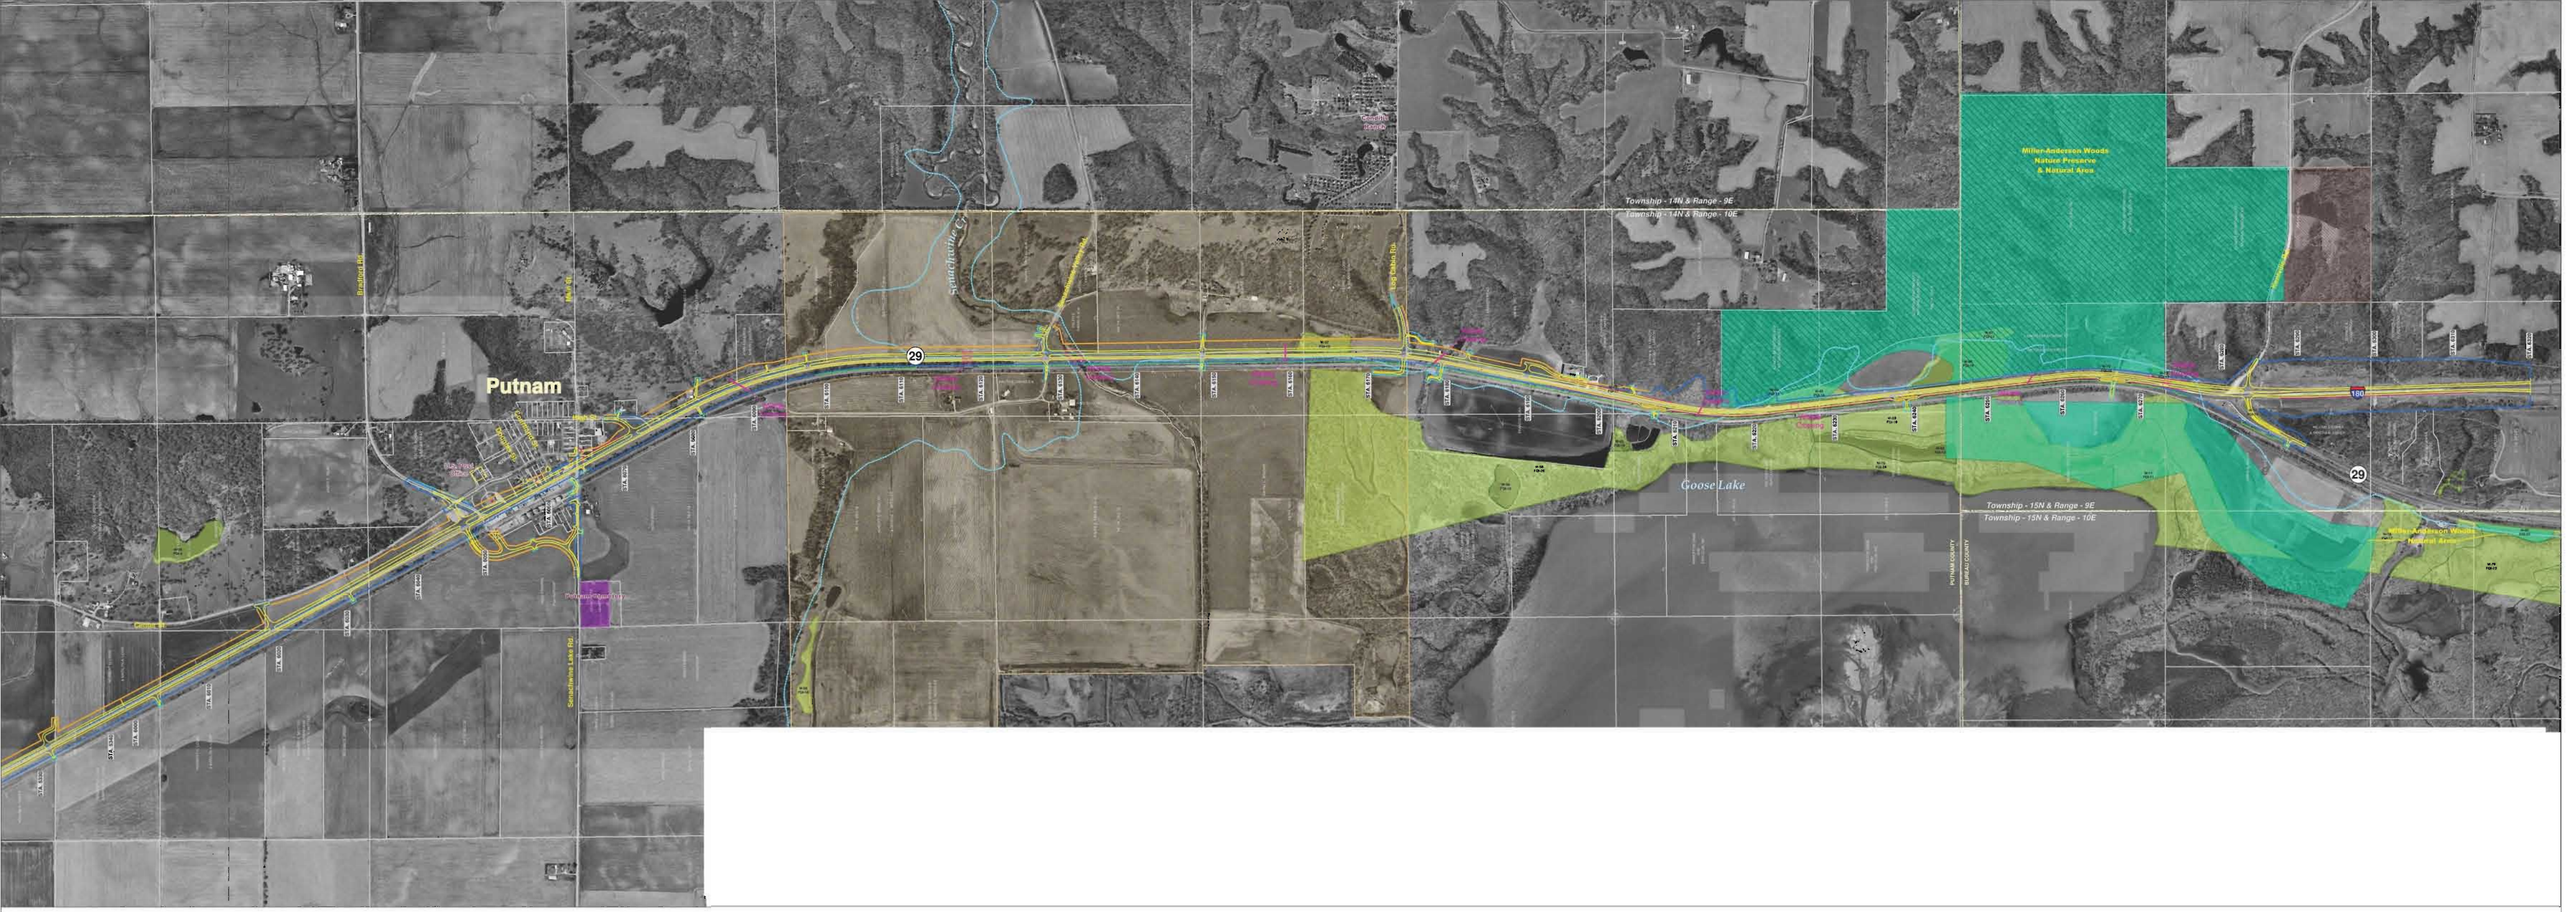

Illinois Department of Transportation

CH2MHILL

Feet
0 200 400 800 1,200 1,600

Legend

- Existing ROW
- Proposed ROW
- Existing Permanent Easement
- Proposed Permanent Easement
- Proposed Temporary Easement
- Edge of Pavement
- Structures
- Landlocked Properties

Displacements

- Residence
- Business

- Other IDNR Managed Lands
- State Natural Areas
- Nature Preserves
- Federal Managed Lands
- Land & Water Reserves
- Other Park Property
- INHS Surveyed Wetlands
- Environmental Mitigation Properties

- 100-Year Floodplain Boundary
- Protected Agricultural Lands
- Historic Sites
- Public Land Survey System Township Boundaries
- County Boundaries

Land Use Constraints

- Cemetery
- School

IL 29 Preliminary Engineering Study

ENVIRONMENTAL FEATURES & PREFERRED ALTERNATIVE

North of Henry to I-180

June 2009