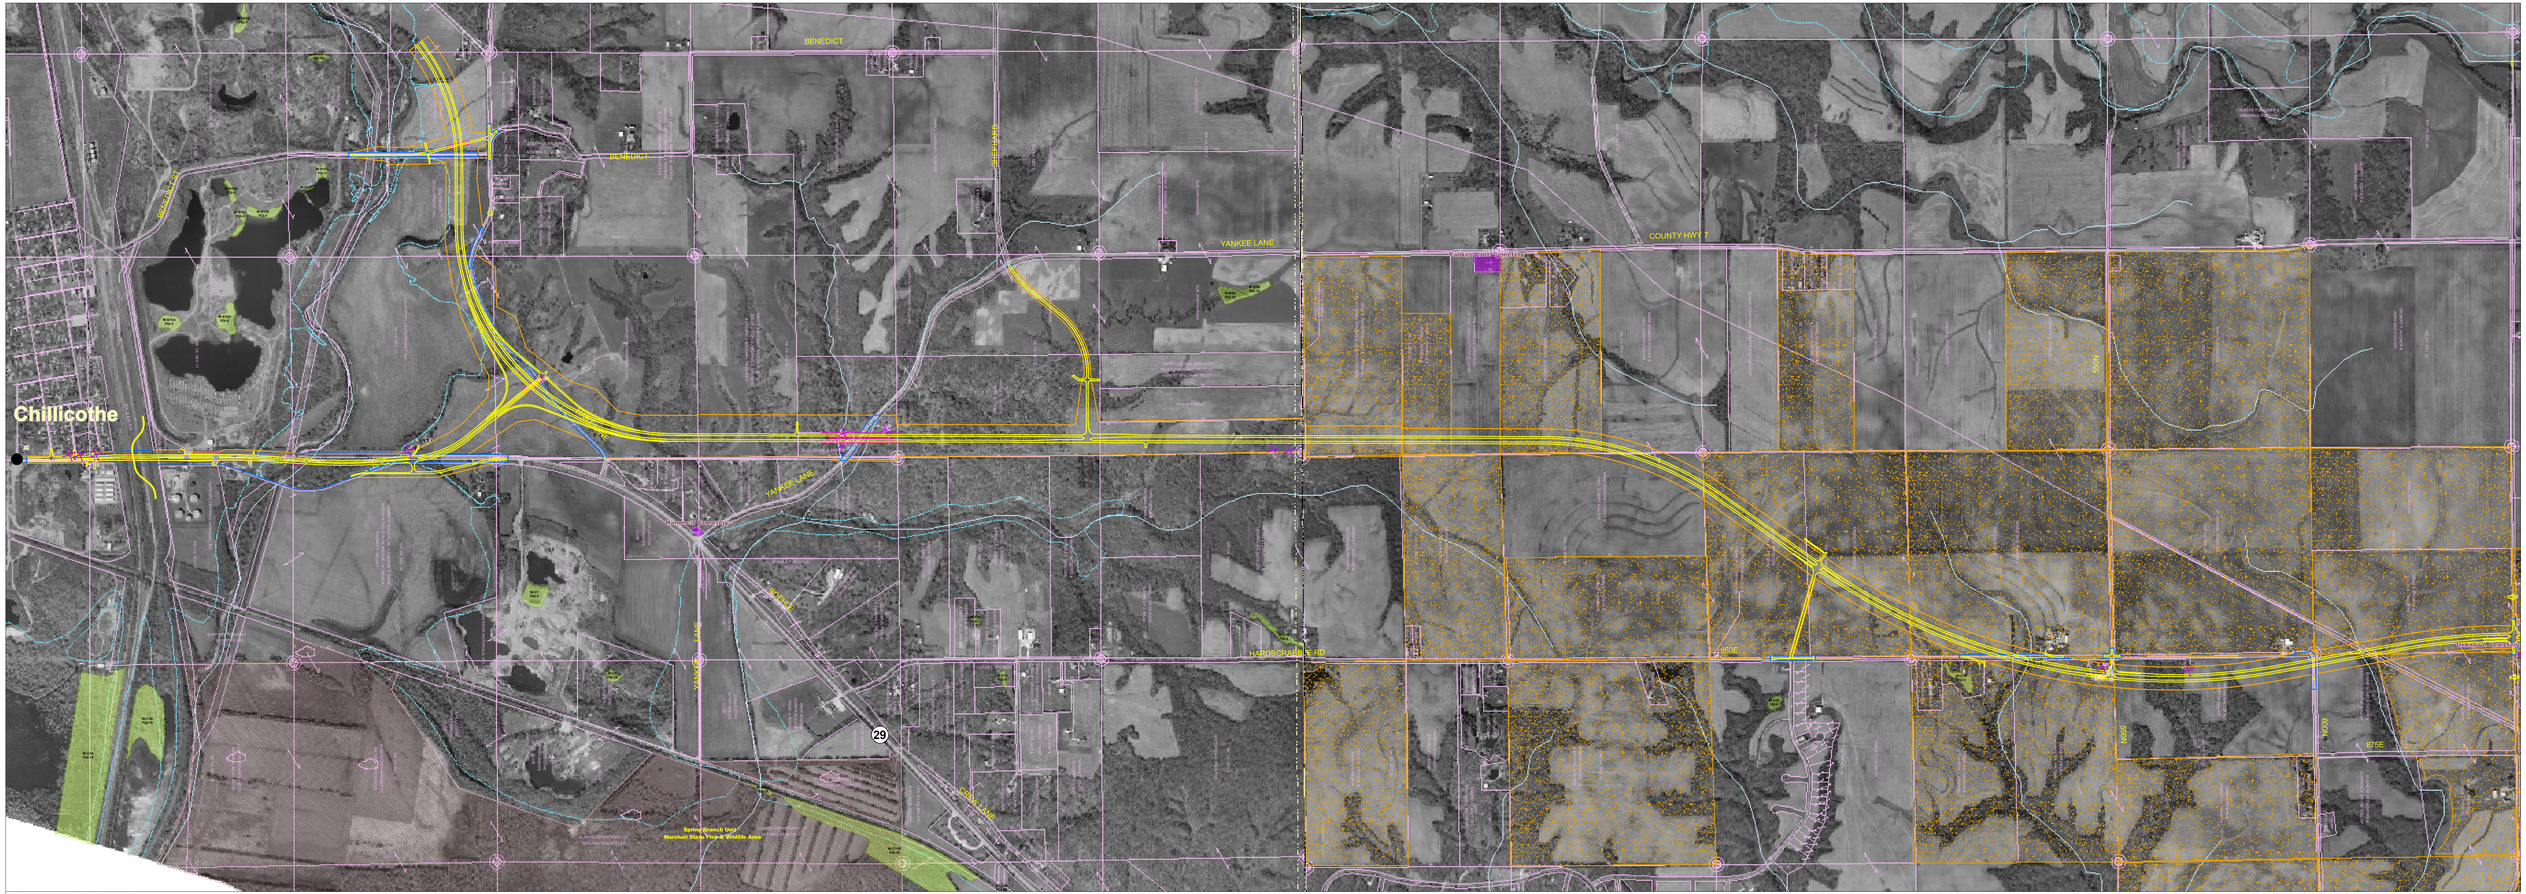


Illinois Department of Transportation

CH2MHILL

N

Feet
0 200 400 800 1,200 1,600

**Legend**

- Existing ROW
- Proposed ROW
- Edge of Pavement
- Structures
- Landlocked Properties
- Displacement
- Other IDNR Managed Lands
- State Natural Areas
- Nature Preserves
- Land & Water Reserves
- Federal Managed Lands
- Other Park Property
- INHS Surveyed Wetlands
- 100-Year Floodplain Boundary
- Protected Agricultural Lands
- Potentially Historic Sites/Historic Bridges
- Public Land Survey System Township Boundaries
- County Boundaries

**Land Use Constraints**

- Cemetery
- Other
- School

## Central Section

### Bluff Alignment
### East of Hardscrabble Rd.

**IL 29 Preliminary Engineering Study**

**ENVIRONMENTAL FEATURE & REASONABLE ALTERNATIVES**

JULY 14 & 15, 2004